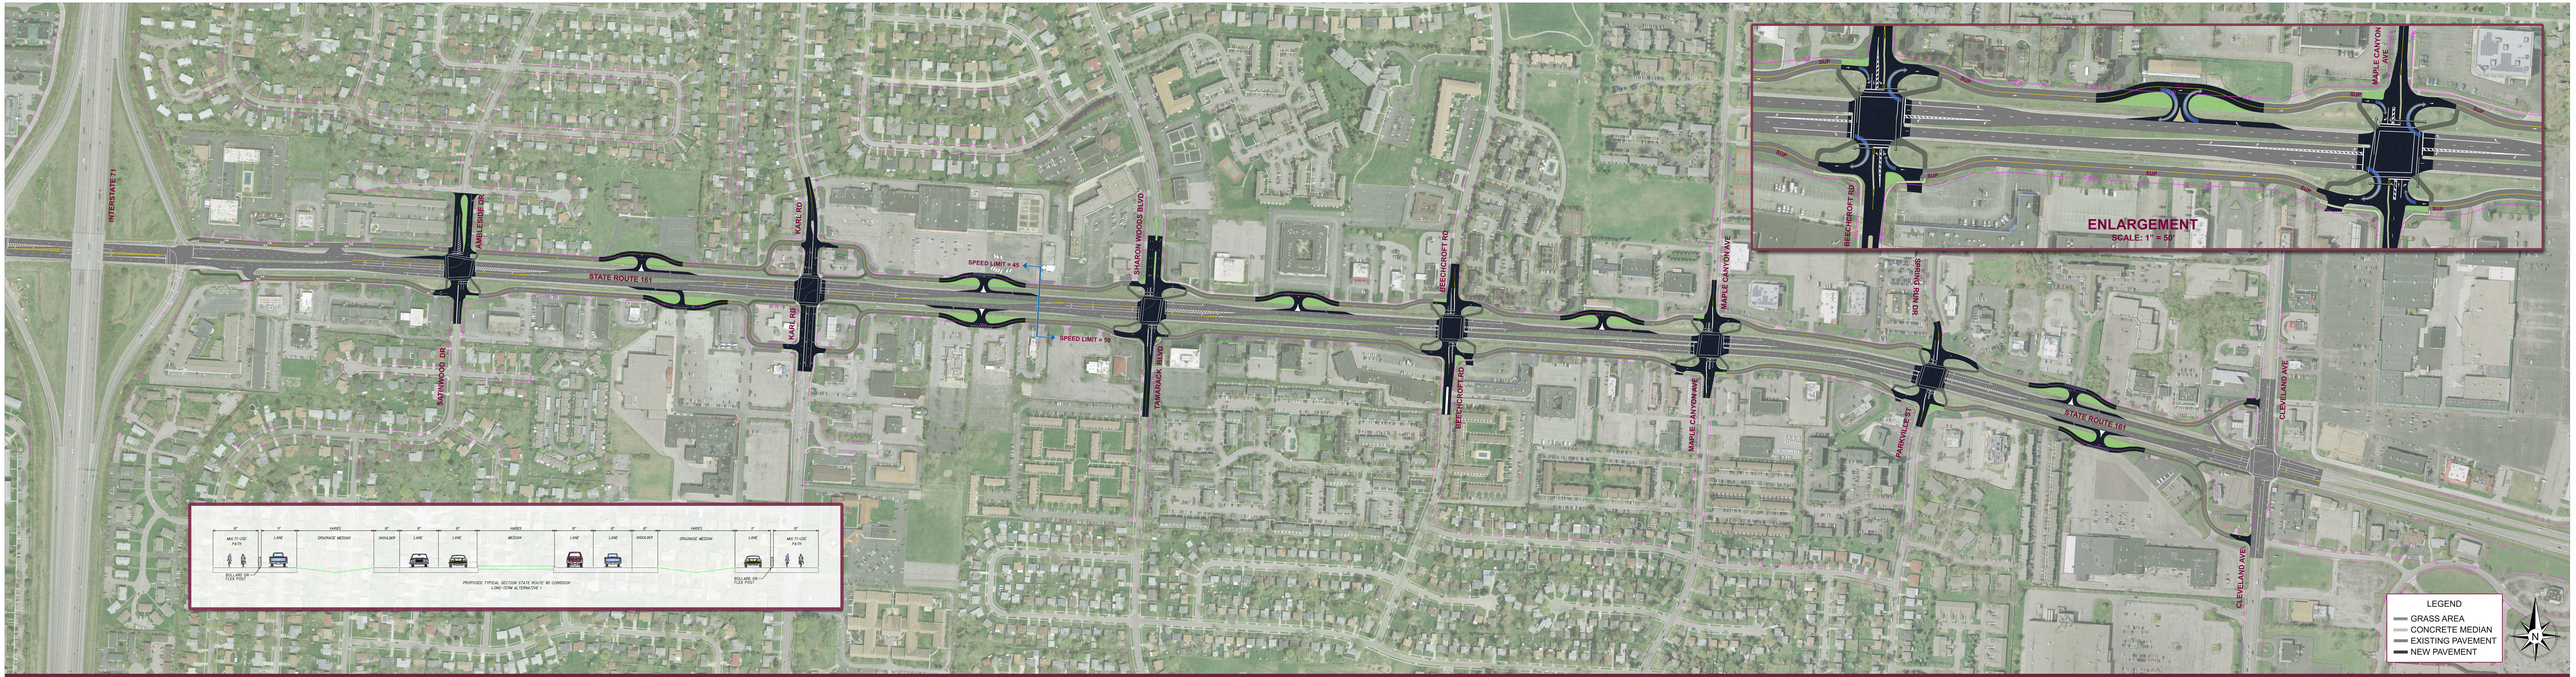

DLZ
ARCHITECTURE · ENGINEERING · PLANNING
SURVEYING · CONSTRUCTION MANAGEMENT

INNOVATIVE IDEAS
EXCEPTIONAL DESIGN
UNMATCHED CLIENT SERVICE

ALTERNATIVE 1 – CONTRA FLOW WITH MEDIANS ON SIDE STREET

SCALE: 1" = 100'

These drawings represent the project team's best representation of the concept proposed. Locations and dimensions of the improvements shown on these drawings are not finalized and will need to be determined during a detailed design process. These include, but are not limited to: Right-in/right-out locations, median lengths, and pedestrian/bike path location and dimensions.

OHIO DEPARTMENT OF TRANSPORTATION

THE CITY OF COLUMBUS