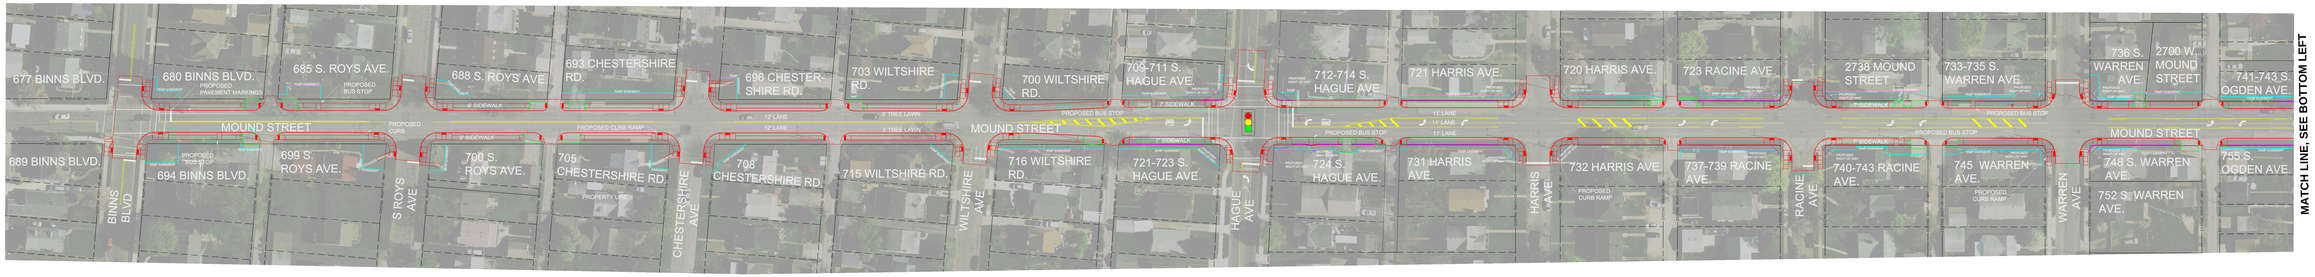

LEGEND

- PROPOSED WALK AND CURB
- PROPOSED DRIVES
- PROPOSED CURB WALLS
- PROPOSED PAVEMENT MARKINGS
- TEMPORARY EASEMENT
- PROPOSED RIGHT-OF-WAY

N

0 30 60
1 INCH=60
SCALE IN FEET

WOOLPERT
DESIGN | GEOSPATIAL | INFRASTRUCTURE

One Easton Oval
Suite 310
Columbus, OH 43219
614.476.6000