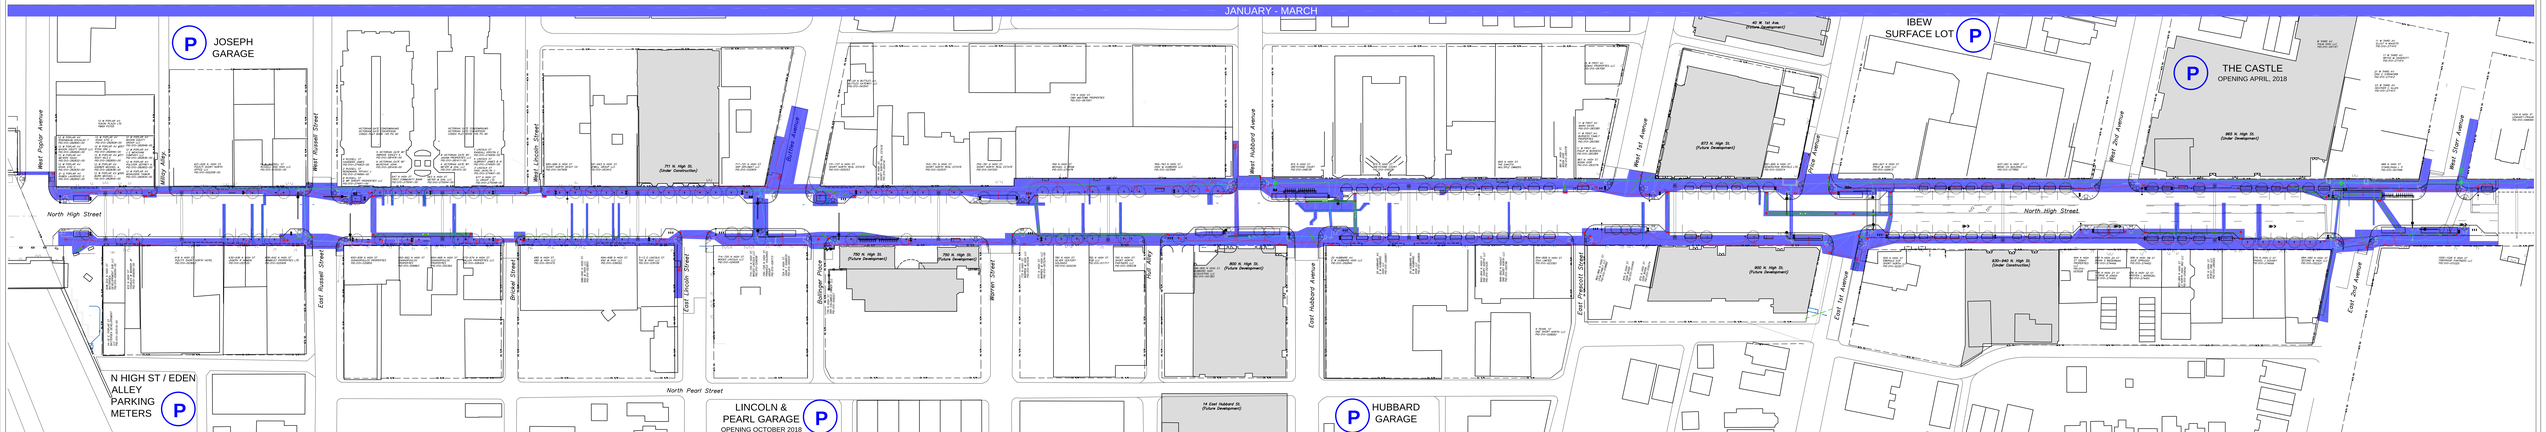

General Notes:

1. North High Street will receive 1.5" mill and overlay rehabilitation throughout the project limits.
2. All private utilities will be expected to relocate their facilities in conflict with the proposed improvements at no additional cost to the City.

0 30 60 90
GRAPHIC SCALE
SCALE IN FEET

BASIS OF STATIONING
ON 2007-2017 - CENTERLINE STATIONING AS ESTABLISHED ON 2007-2

JOB NAME	SHORT NORTH SID - HIGH STREET IMPROVEMENTS PHASE 2	SCALE	1"=30'
SUBMITTAL PHASE	STREETSCAPE IMPROVEMENTS SCHEDULE - JAN - MAR	DATE	01/23/2018
		CIP No.	53093-100002

KORDA
Consulting Engineers for Consulting Engineers
Tel: (614) 481 - 1000 Fax: (614) 481 - 1000 Website: www.korda.com