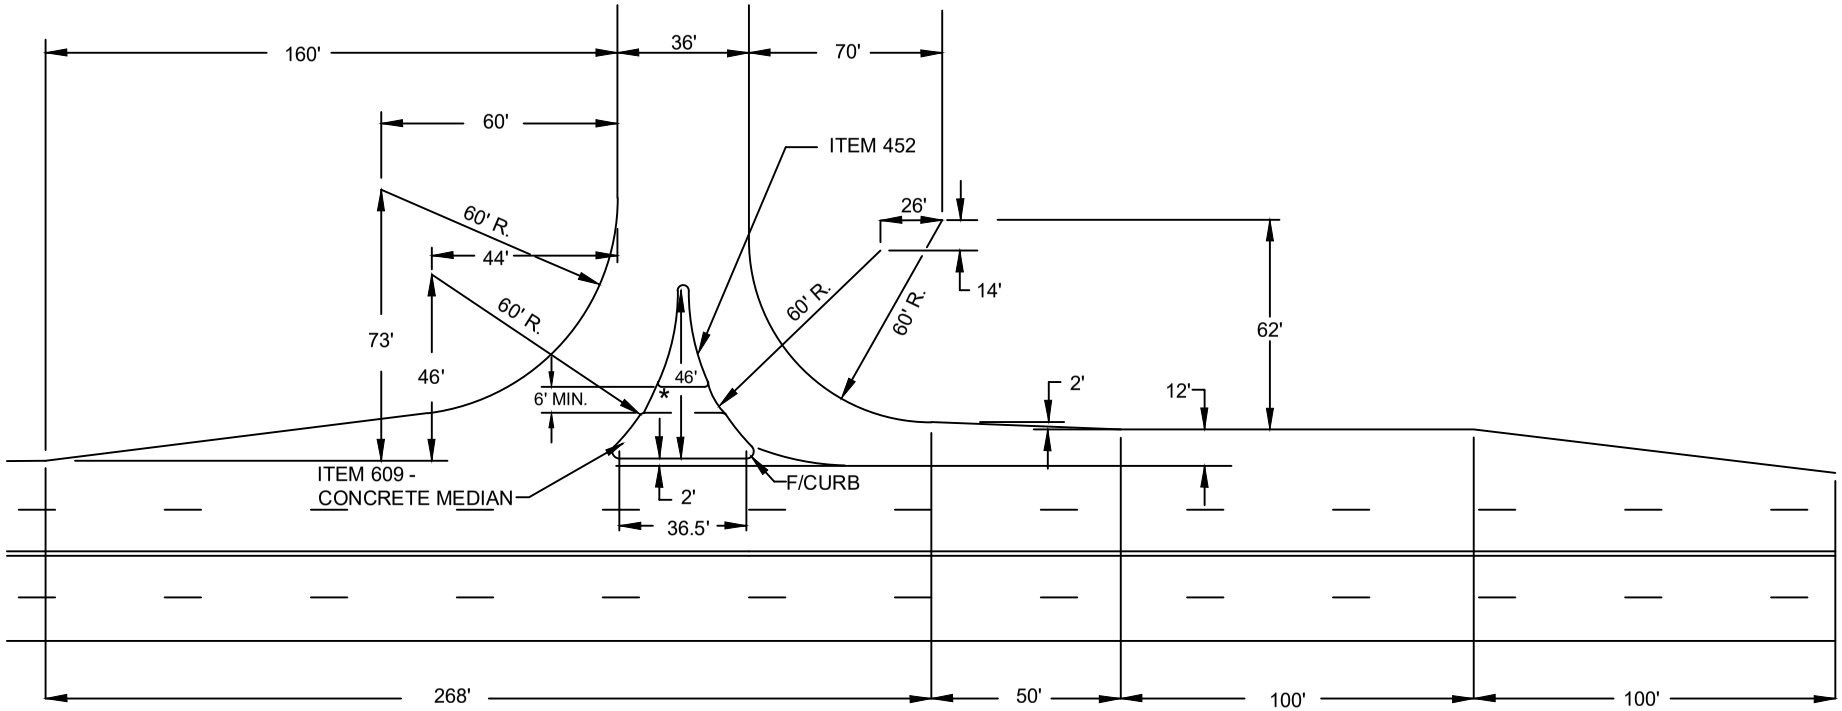

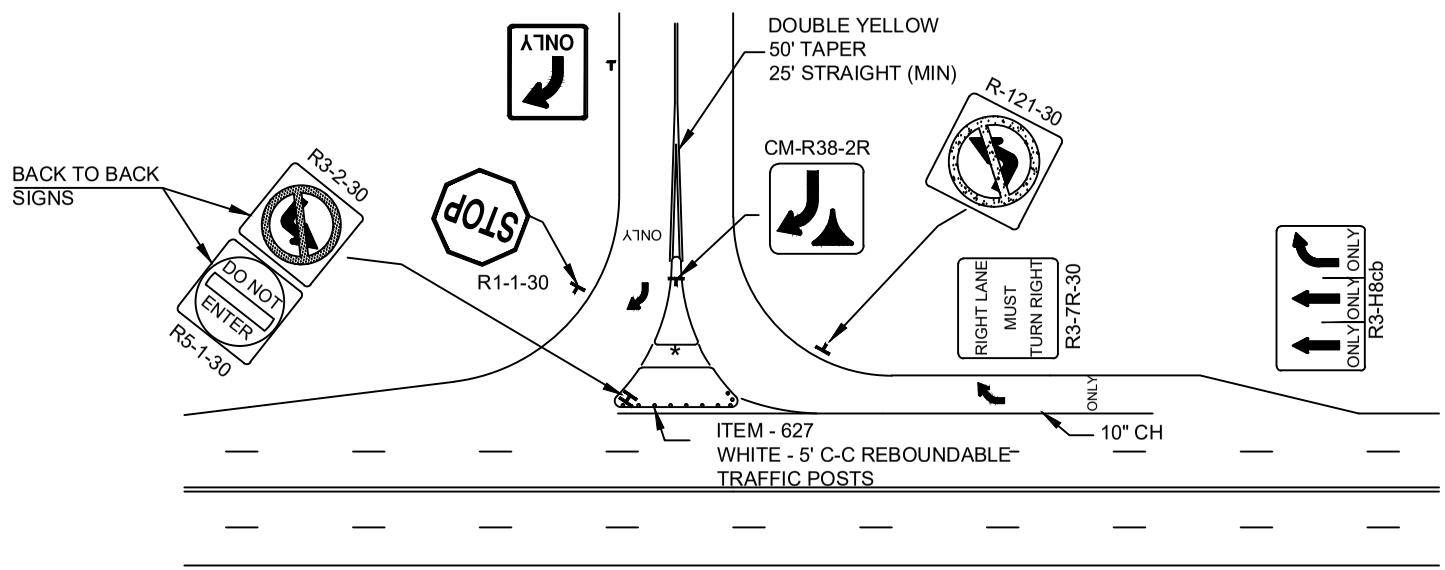

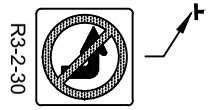

THE DESIGN SHOWN IS REFERENCED TO A WB-50 TURNING TEMPLATE AS AN EXAMPLE ONLY. THE DESIGNER SHALL PROVIDE THE DIMENSIONAL REQUIREMENTS FOR THE MAXIMUM SIZE DESIGN VEHICLE REQUIRED FOR THE SITE.

DRIVEWAY
RIGHT IN & RIGHT OUT
WITH ADD LANE

CITY OF COLUMBUS, OHIO
DEPARTMENT OF PUBLIC SERVICE
DIVISION OF DESIGN AND CONSTRUCTION

CITY ENGINEER

STD DWG
2213

07/01/2023

SHT 1 OF 1