Backfill Shall Be Compacted To The Density Of The Adjacent Suitable Soil Unless Otherwise Noted.

* Compacted Backfill Per 911 & General Notes

** Compacted Granular Backfill, Per 912 & Gen. Notes

% Concrete Encased w/ Compacted Granular Backfill to subgrade.

\# Item 613 – CDF, Type II Backfill

All coring of existing structures for storm sewer installation shall be included in price of 901. No separate payment will be made.

All structures within sidewalk areas shall be equipped with an ADA compliant frame and casting. Payment shall be included within the price of the structure. No separate payment will be made.

Note 1:
Contractor shall support and protect utility during excavation and conduit installation. No separate payment shall be made.
Note 2:
Utility is to be abandoned. If abandonment has not occurred at time of conduit installation, the utility shall be supported and protected by the contractor. If abandonment has already occurred, the utility may be removed during trench excavation. No separate payment shall be made for the protection or the removal of utilities.
Note 3:
Contractor has sole responsibility to coordinate this connection with the CC–XXXXX plan Contractor.
Note 4:
Watermain shall be abandoned. Reference watermain plan for construction sequencing requirements for watermain abandonment. Remove watermain where in conflict with proposed storm sewer. Cost of removal shall be included in the unit bid cost of the storm sewer. No separate payment shall be made.

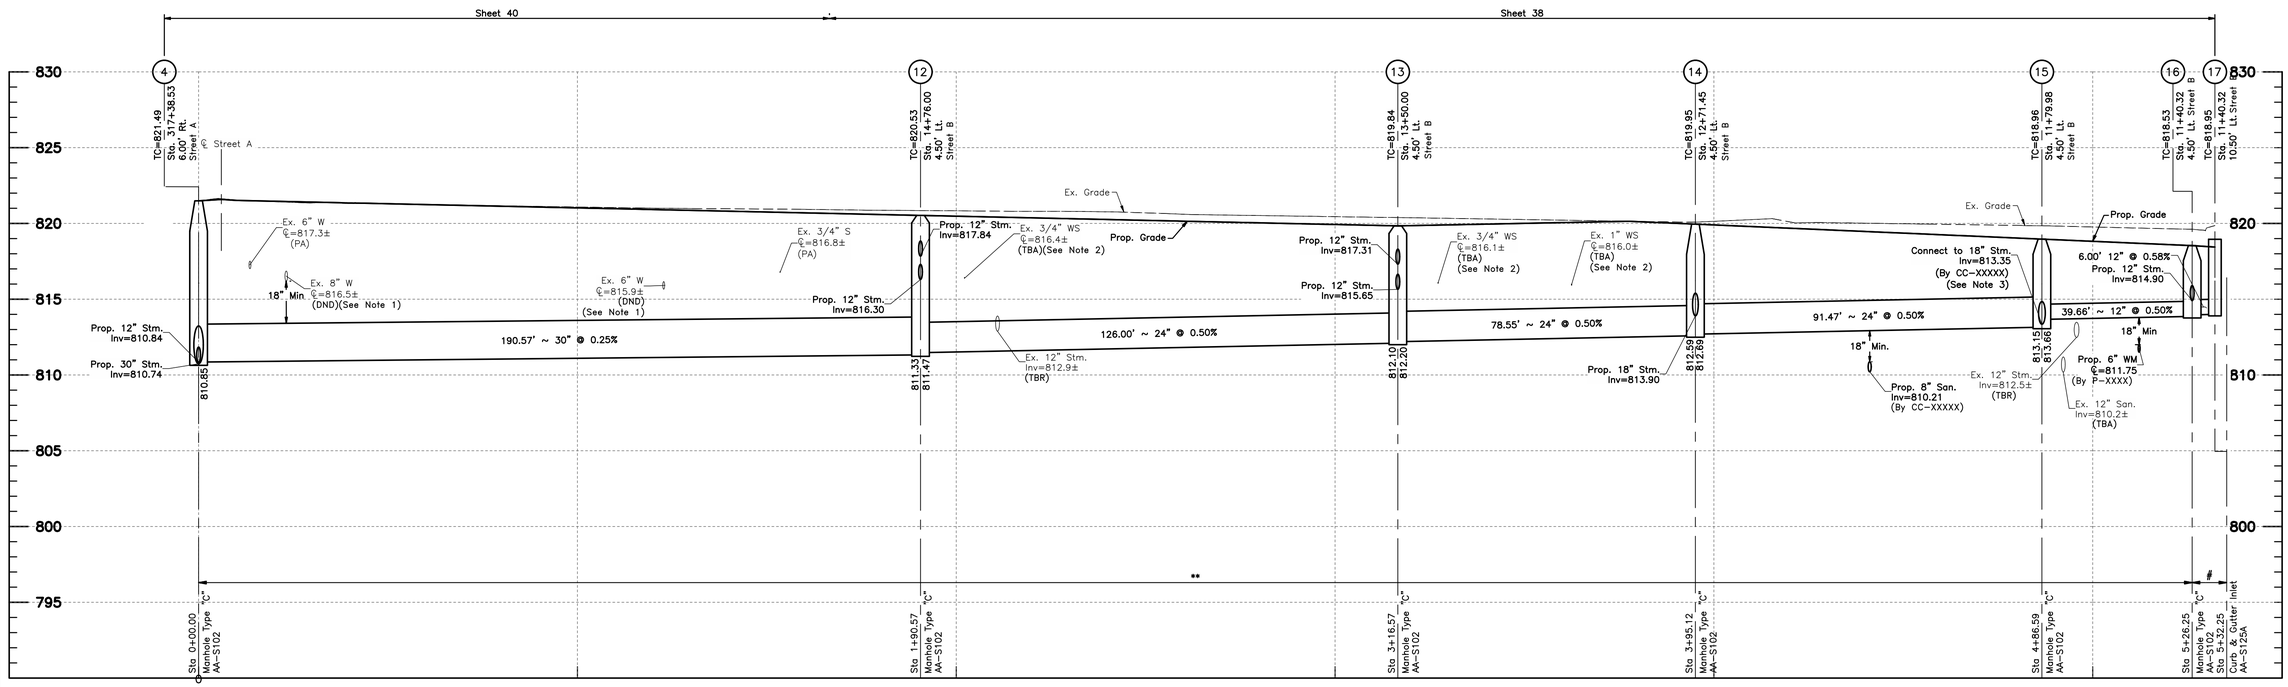

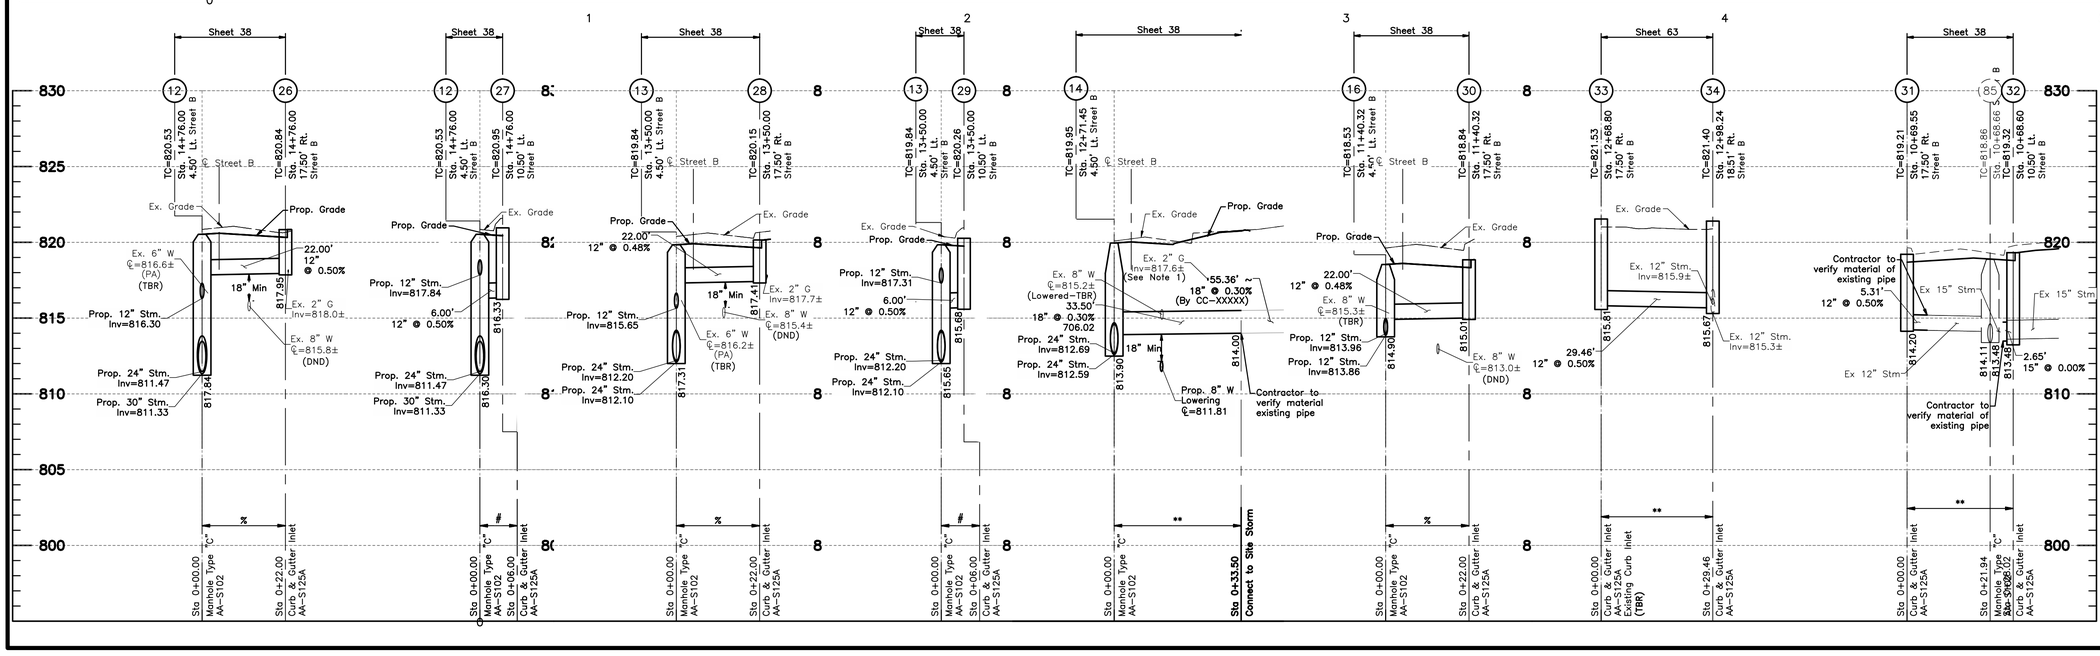

CALCULATED

CHECKED

HORIZ 1 inch = 20 feet

VERT 1 inch = 5 feet

STORM PROFILES - STREET A

IMPROVEMENTS OF...

STREET A FROM STREET B TO STREET C

XXXX-E

XX
XXX