LINE SPECIFICATIONS	
LL	Lane Line, 5" Dashed White
DY	Center Line, 5" Solid Double Yellow (5")
CH	Channelizing Line, 10" White
SL	Stop Line, 20" White
XW	Crosswalk Line, 10" White
XW2	Crosswalk Line, See Detail Below
YT	Transverse Line, 20" Yellow
A	Lane Arrow, White

(DY) EXISTING PAVEMENT MARKING

(DY) PROPOSED PAVEMENT MARKING (ITEM 644)

(YL) PROPOSED PAVEMENT MARKING (ITEM 647, TYPE B-90)

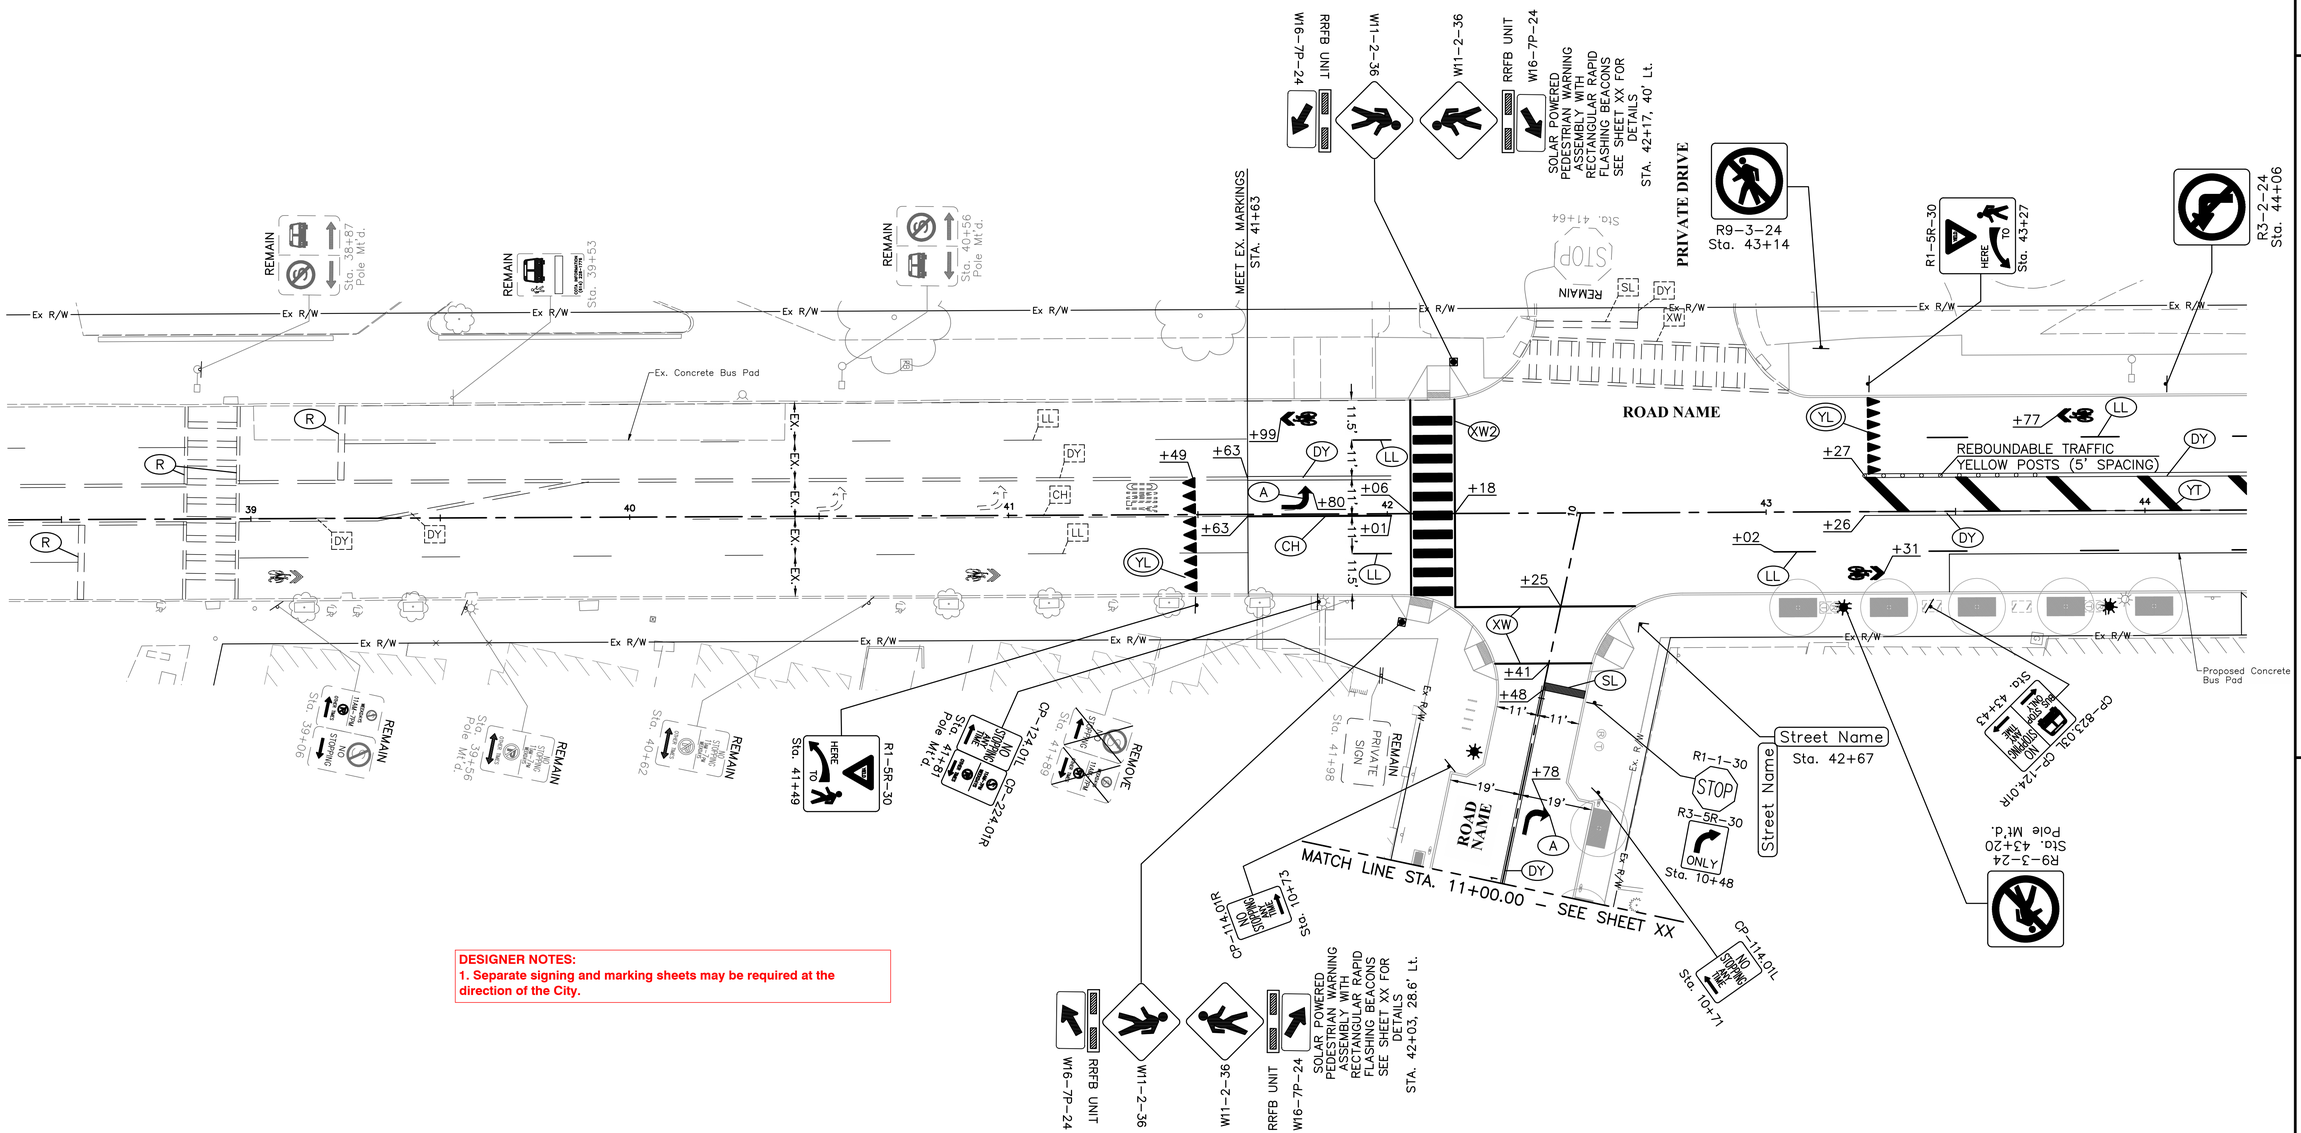

DESIGNER NOTES:
1. Separate signing and marking sheets may be required at the direction of the City.

NOTE:
1. Underground utilities have not been shown for clarity. The Contractor shall call OUPS (811) and consult the other sheets in this plan prior to placing signs.

Horz: 1 inch = 20 feet

CALCULATED ABC
CHECKED ABC

TRAFFIC CONTROL PLAN

IMPROVEMENTS OF...
STREET A FROM STREET B TO STREET C

XXXX-E

X / XX