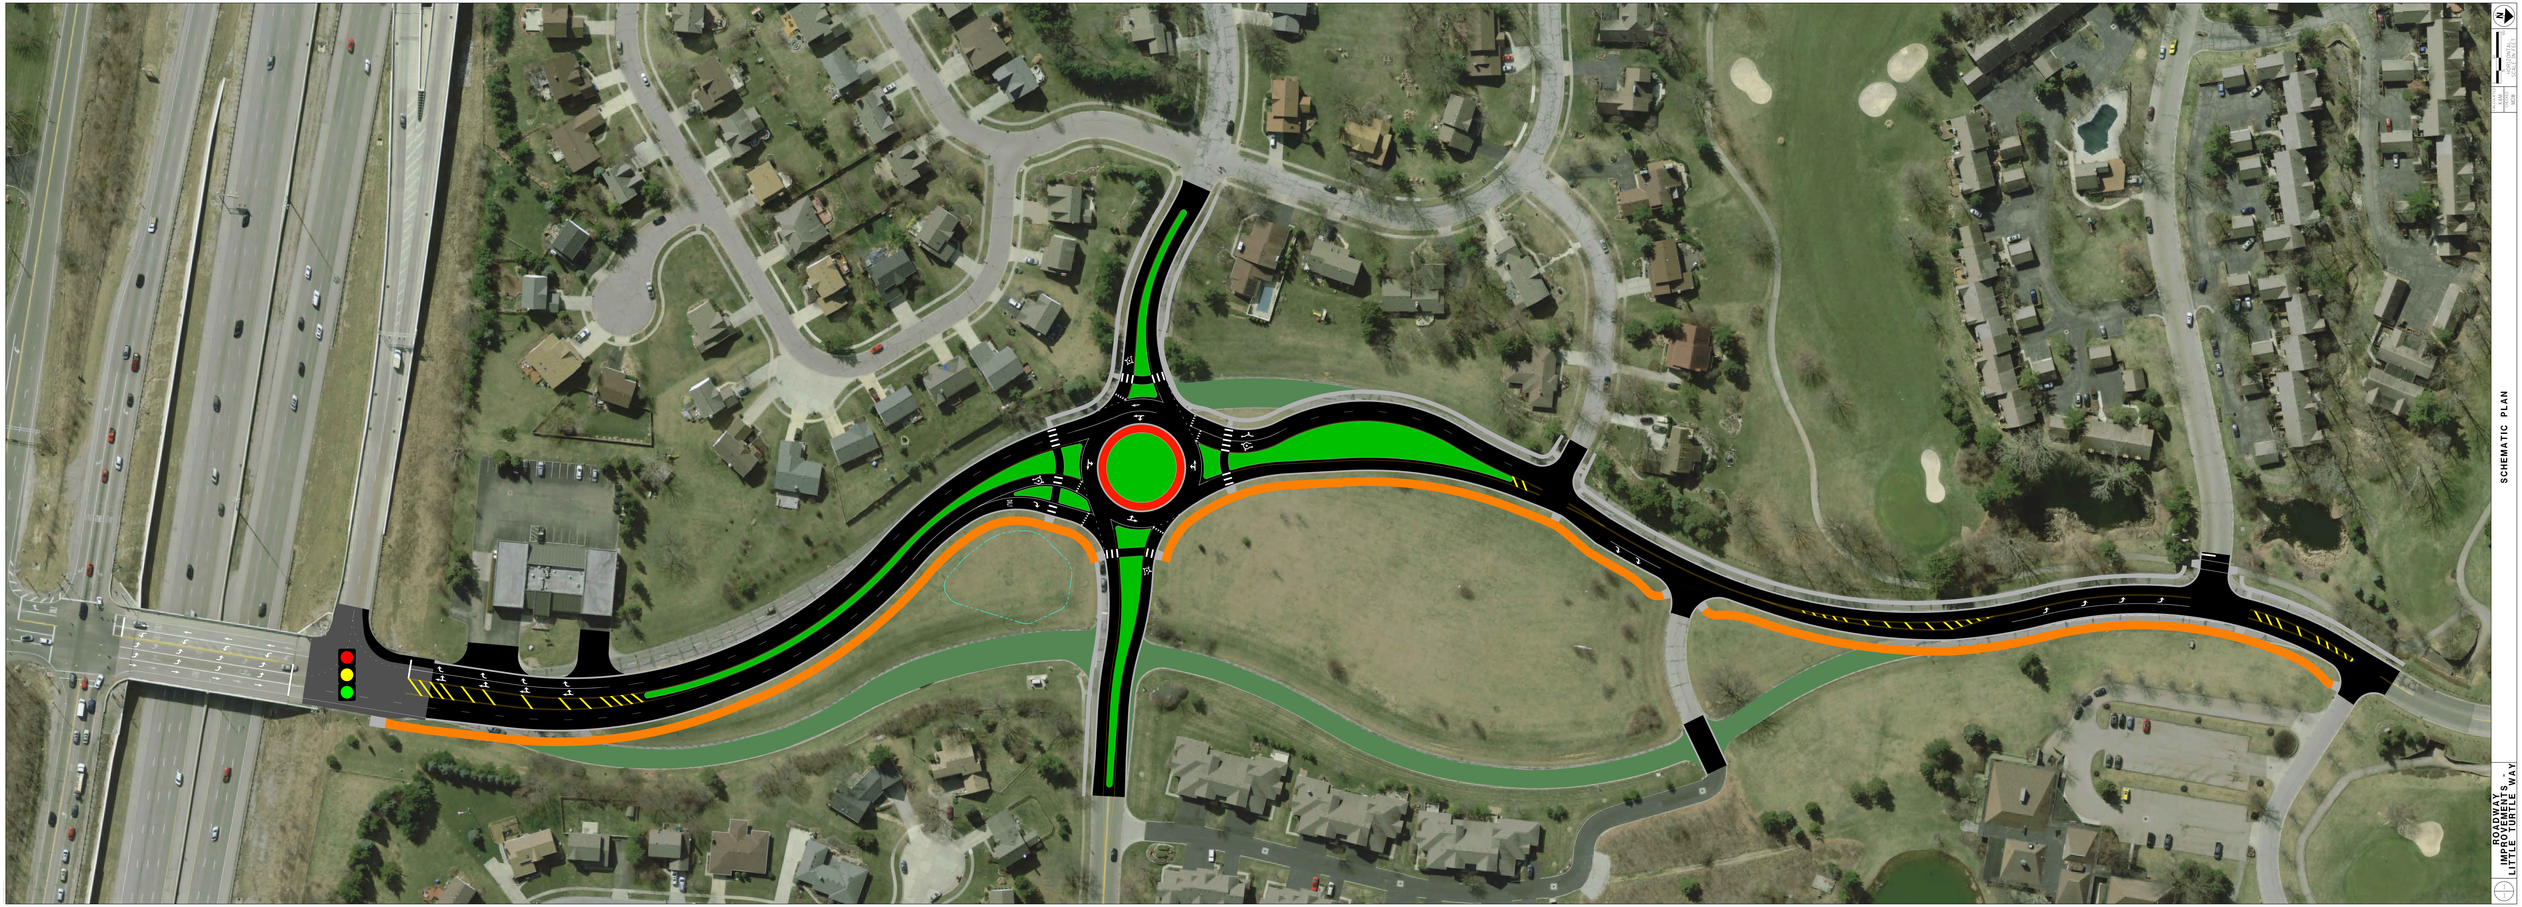

SCHEMATIC PLAN

ROADWAY IMPROVEMENTS
LITTLE TURTLE WAY