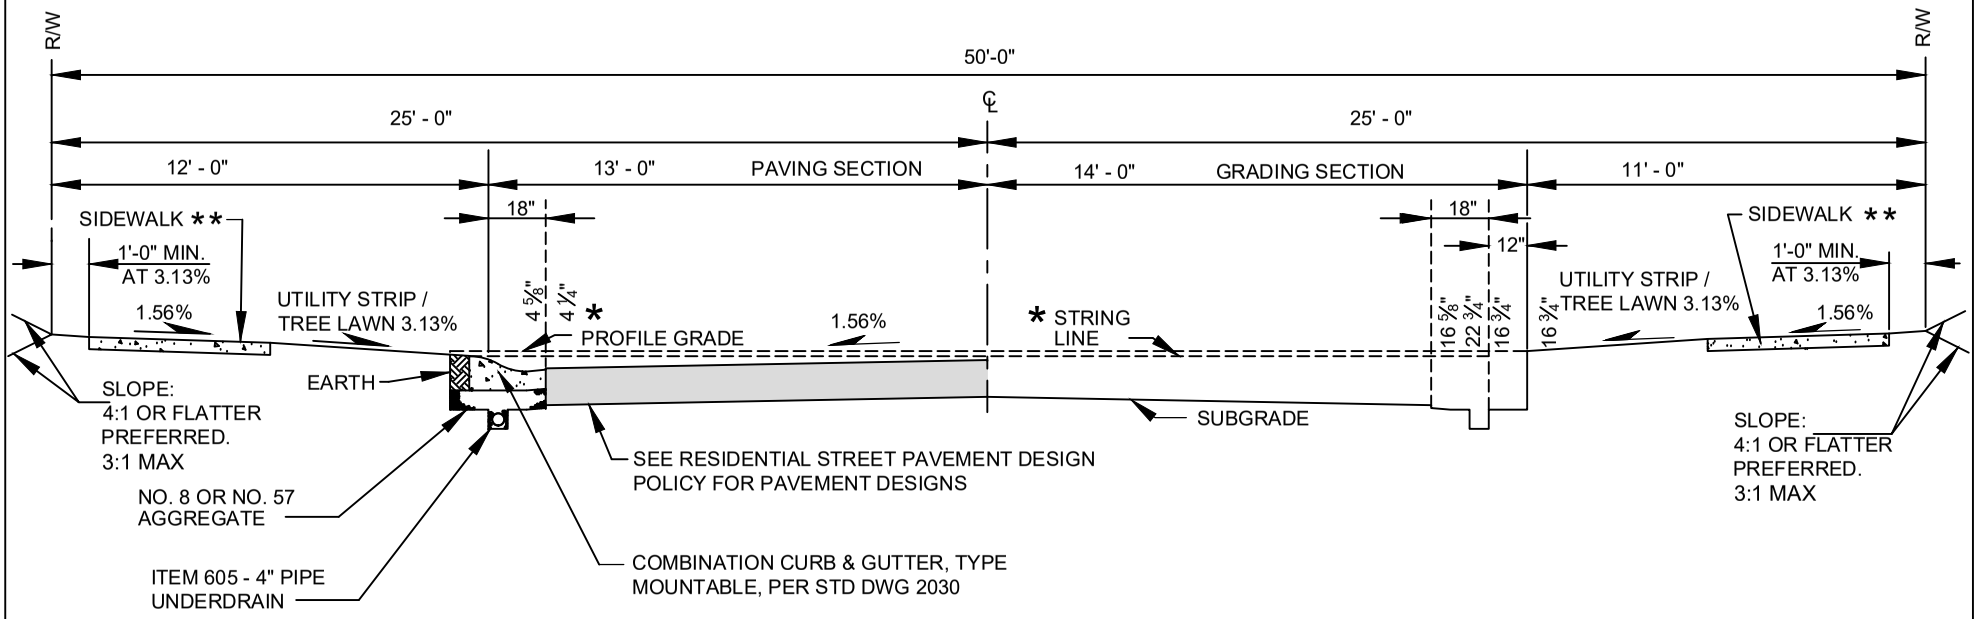


* FOR COMBINATION CURB AND GUTTER, TYPE MOUNTABLE, THE PROFILE GRADE ELEVATION IS 1 ½" ABOVE THE STRING LINE. ALL MEASUREMENTS ARE TAKEN FROM THE STRING LINE.

** SIDEWALK WIDTH PER STANDARD DRAWING 2300.

A MINIMUM 7FT WIDE PEDESTRIAN ACCESS ROUTE (PAR) SHALL BE PROVIDED BETWEEN OPPOSING RAMPS AND SHALL HAVE A CROSS-SLOPE (THE LONGITUDINAL STREET SLOPE) NO GREATER THAN 1.56%.

26' SECTION (RESIDENTIAL) COMBINATION CURB & GUTTER, TYPE MOUNTABLE

CITY OF COLUMBUS, OHIO
DEPARTMENT OF PUBLIC SERVICE
DIVISION OF DESIGN AND CONSTRUCTION

CITY ENGINEER

STD DWG 2101

3/30/2018

SHT 1 OF 1