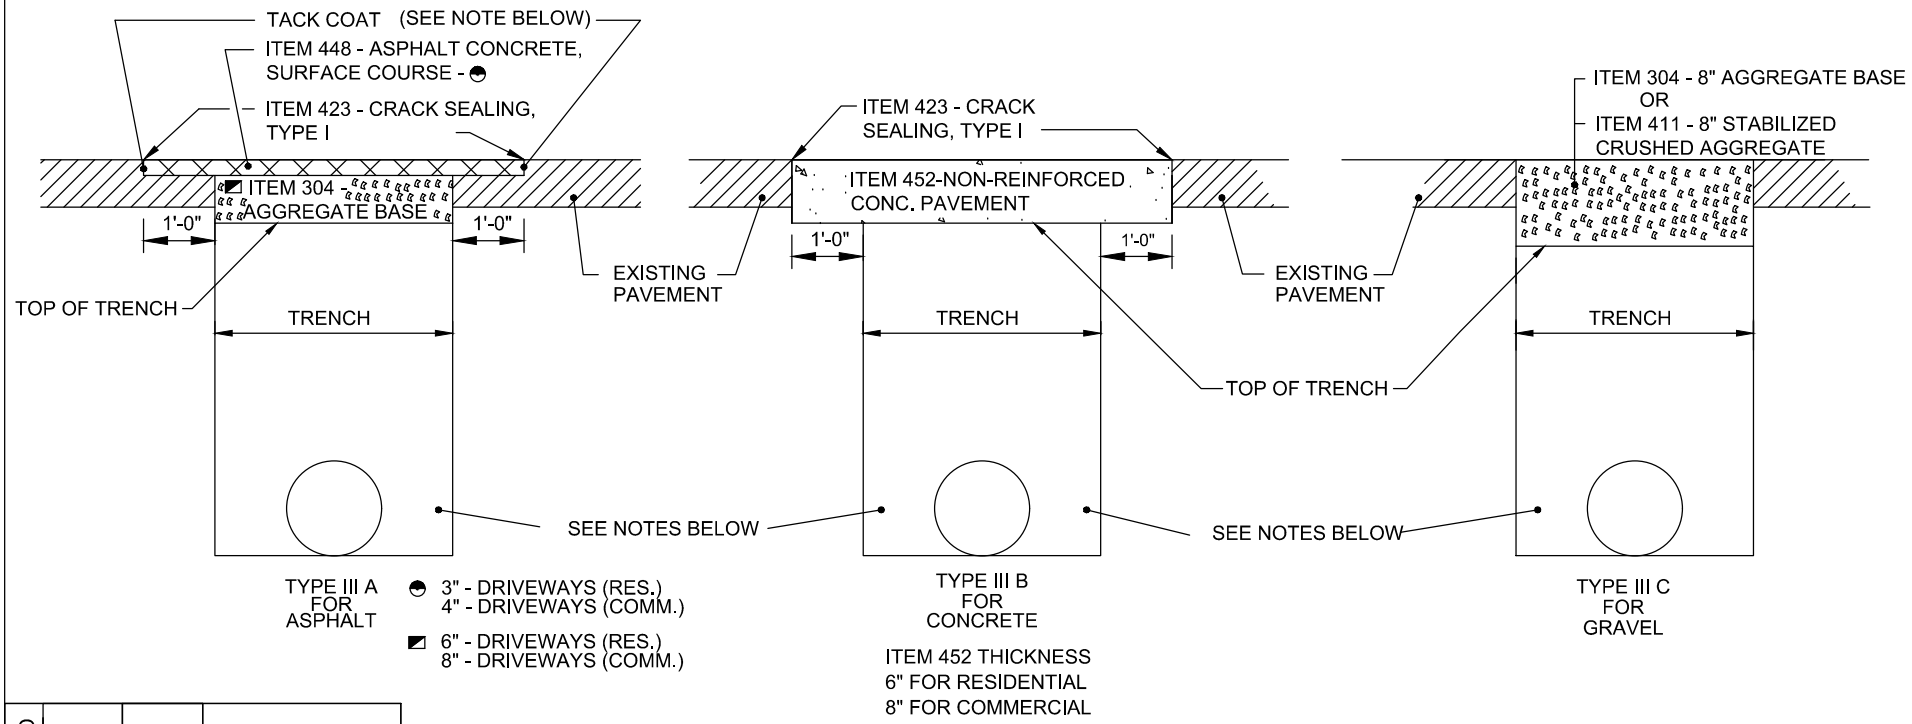

BACKFILL OF ALL TRENCHES SHALL BE IN ACCORDANCE WITH APPLICABLE SPECIFICATIONS.

PERMANENT REPAVING SHALL NOT BE DONE UNTIL SO ORDERED OR APPROVED BY THE ENGINEER. THE EDGE SHALL BE CUT VERTICAL AND TRIMMED TO PROVIDE A STRAIGHT LINE.

ITEM 407 - TACK COAT SHALL BE APPLIED AT A RATE OF 0.08 GAL/SY.

ALL EXISTING CONCRETE WALKS OR CONCRETE PAVEMENTS BEING REPLACED SHALL BE REMOVED AT AN EXISTING JOINT AND REPLACED PER STANDARD DRAWING.

DRIVEWAY PAVEMENT SHALL BE REPLACED BY EITHER MATCHING THE EXISTING MATERIALS & THICKNESS, OR BY USING THE ABOVE THICKNESS, WHICHEVER IS GREATER.

IF COMPLETE DRIVE APPROACH IS BEING REBUILT REFERENCE THE STANDARD DRAWING APPLICABLE TO THE DRIVE.

DRIVEWAY REPLACEMENT

CITY OF COLUMBUS, OHIO
DEPARTMENT OF PUBLIC SERVICE
DIVISION OF DESIGN AND CONSTRUCTION

CITY ENGINEER

STD DWG
2160

6/1/13

SHT 1 OF 1