
CAPITAL IMPROVEMENT PROJECT
CIP NO. 650870-110167
DOW NO. 22-079
WALHALLA RAVINE RESTORATION
CITY OF COLUMBUS, OHIO

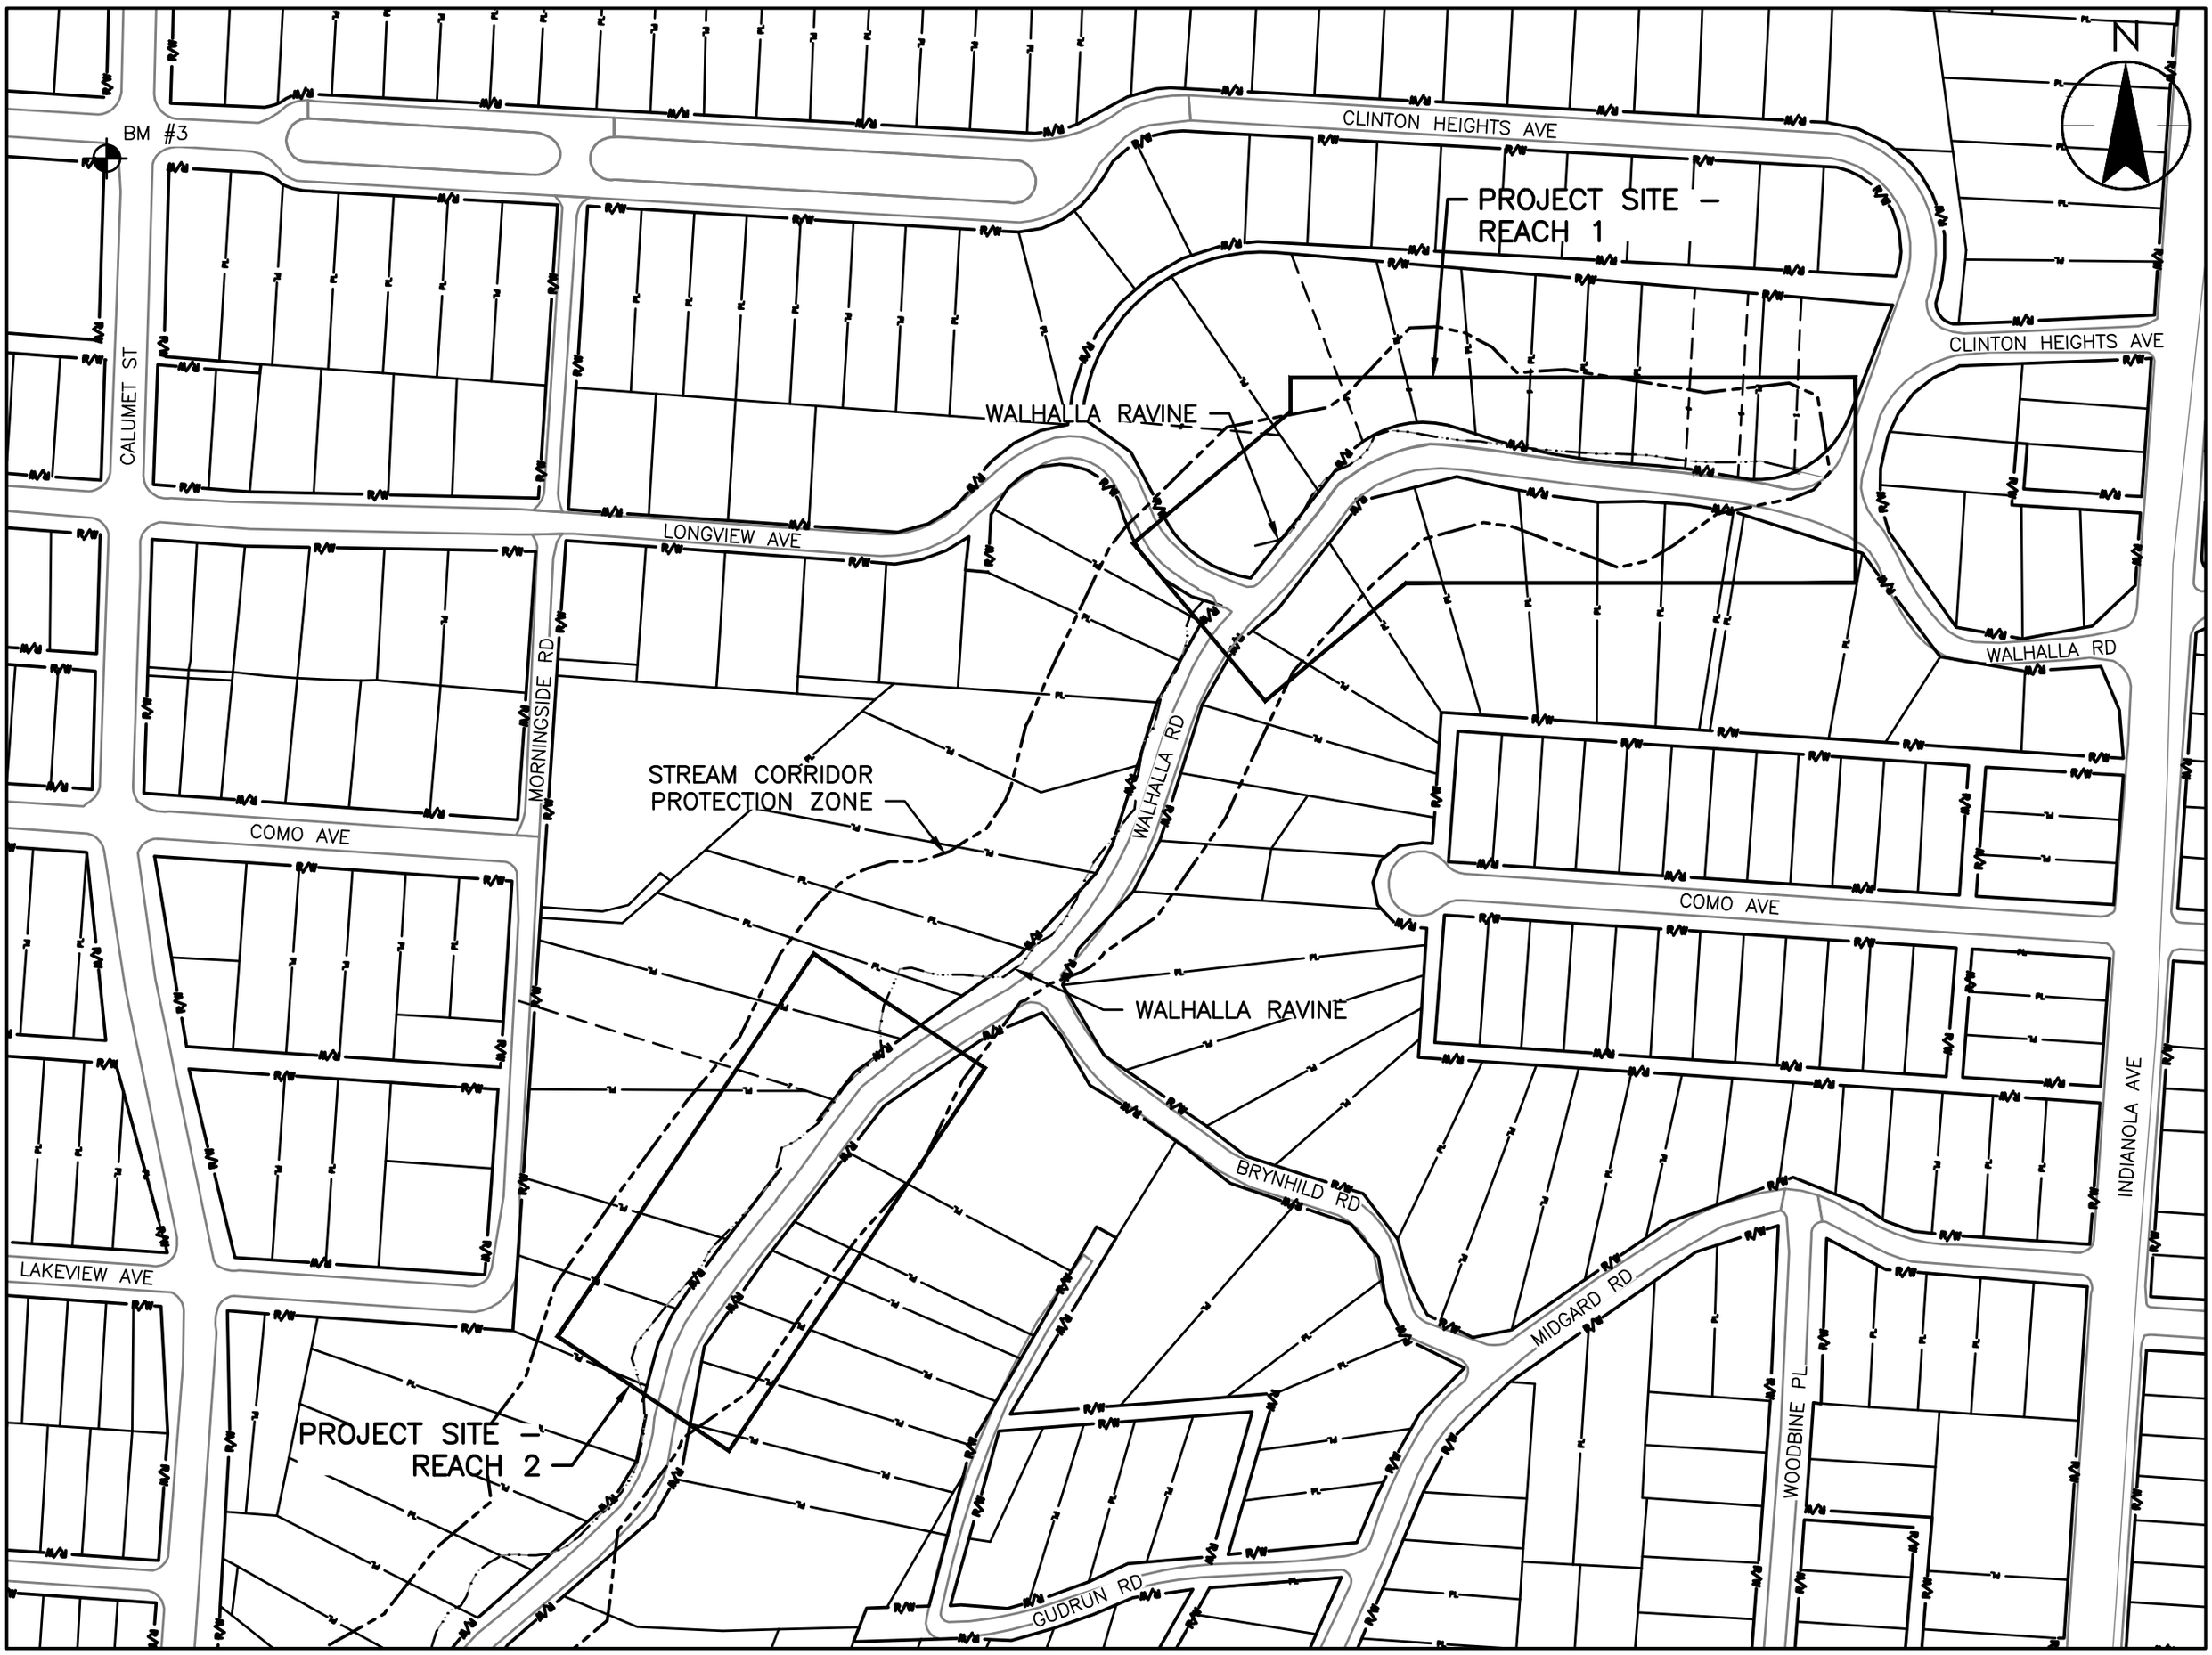

INDEX MAP
SCALE 1" = 150'

0 75' 150'
1"=150'