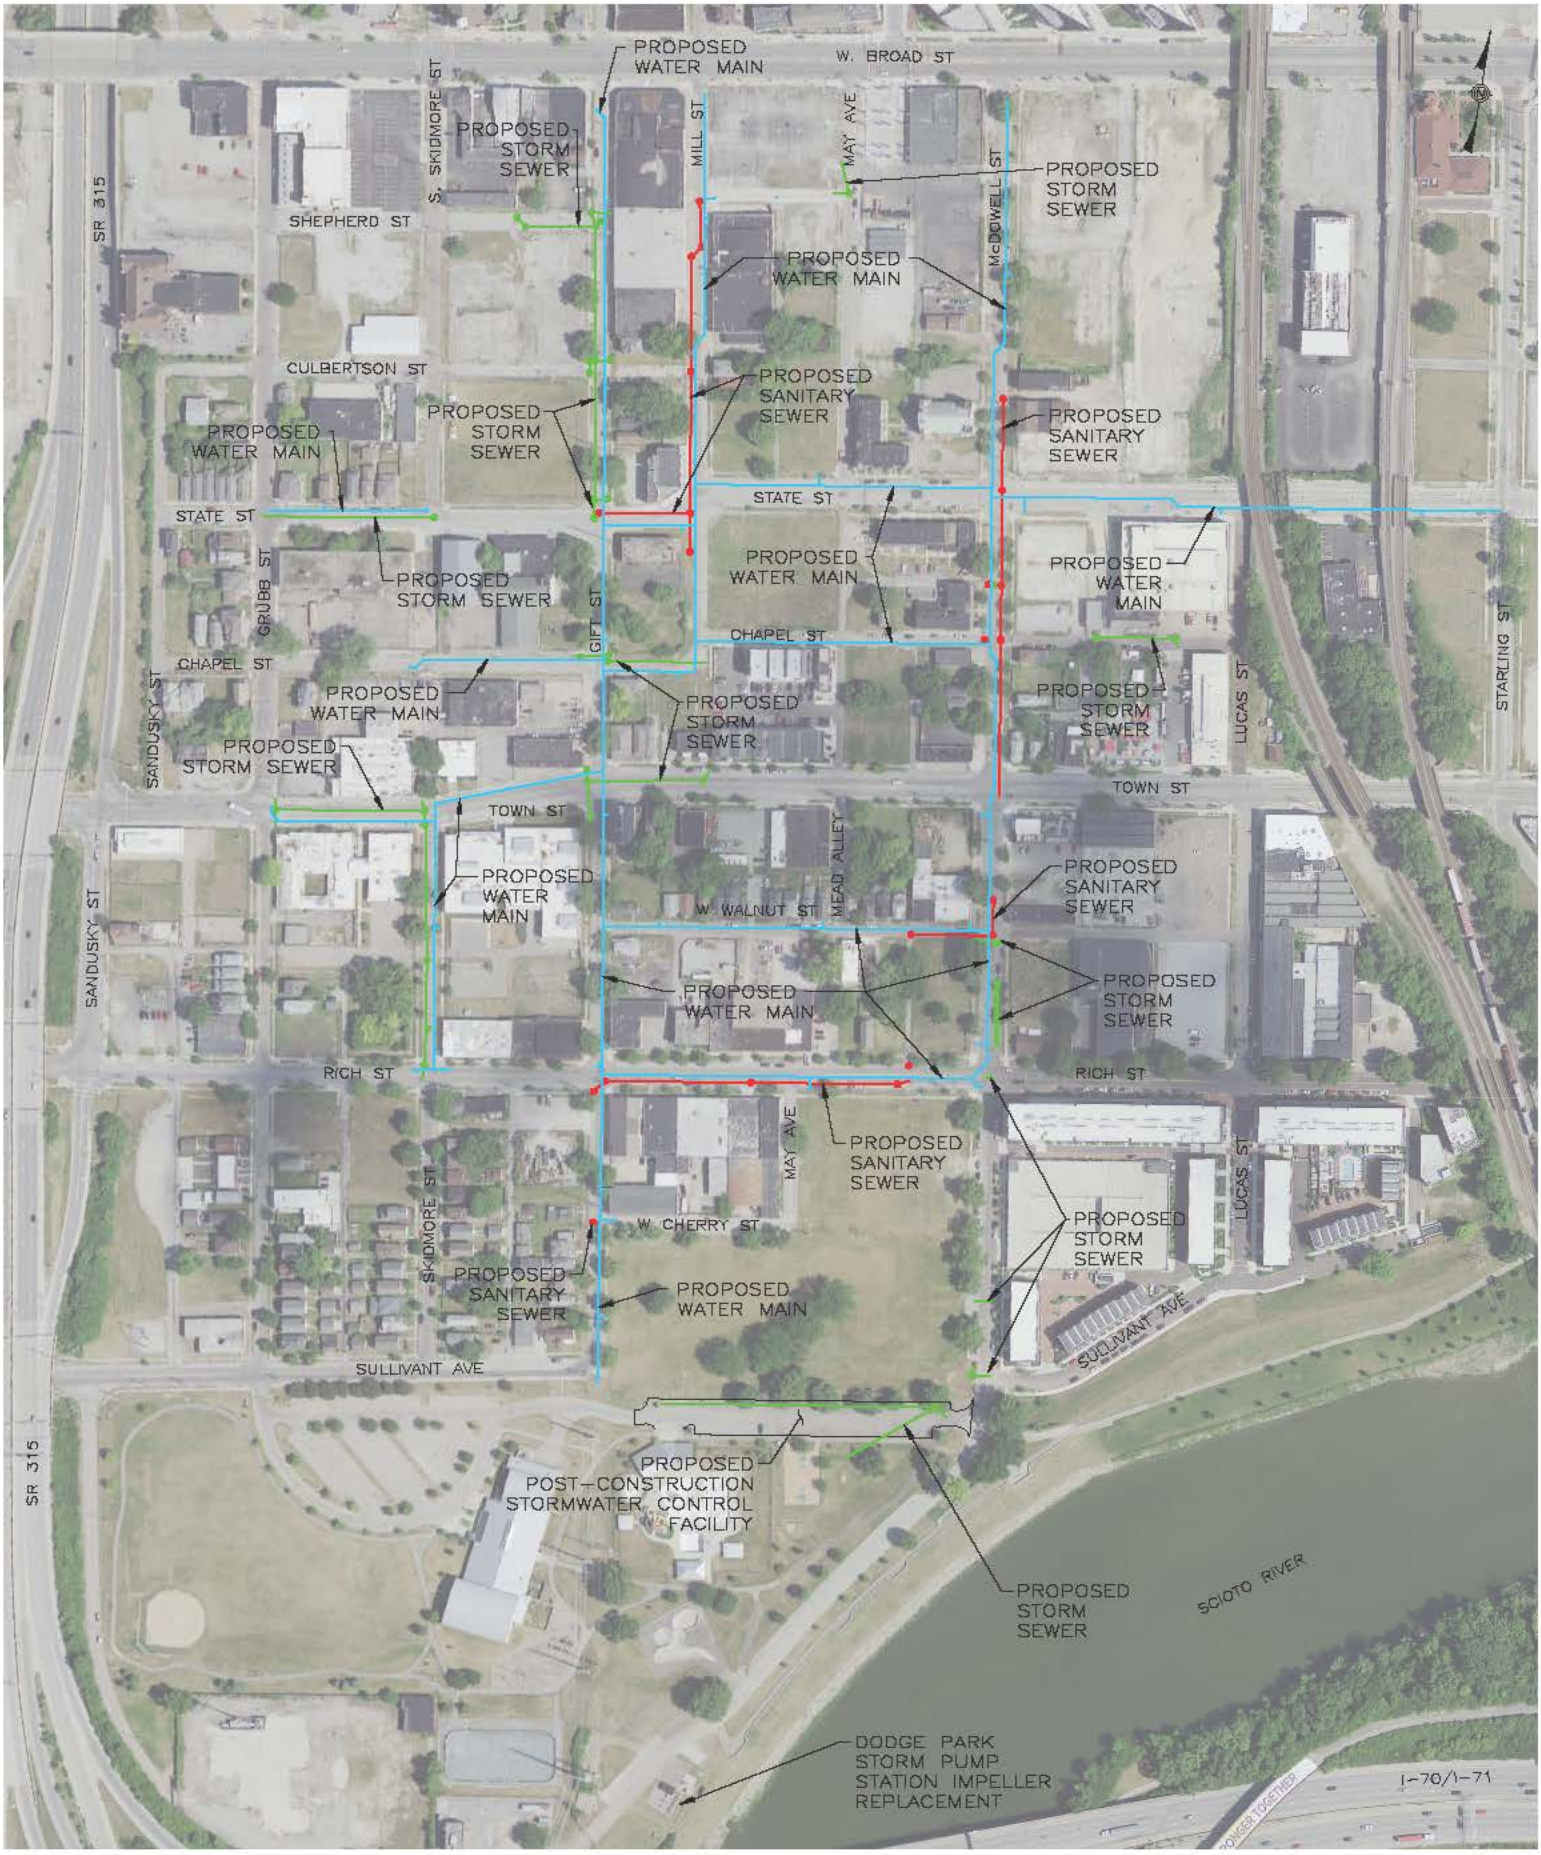

PROPOSED WATER MAIN
W. BROAD ST
S. SKIDMORE ST
PROPOSED STORM SEWER
MILL ST
MAY AVE
McDOWELL ST
PROPOSED STORM SEWER
SR 315
SHEPHERD ST
PROPOSED WATER MAIN
CULBERTSON ST
PROPOSED SANITARY SEWER
PROPOSED STORM SEWER
PROPOSED SANITARY SEWER
PROPOSED WATER MAIN
STATE ST
STATE ST
GRUBB ST
PROPOSED STORM SEWER
PROPOSED WATER MAIN
PROPOSED WATER MAIN
GIFT ST
CHAPEL ST
CHAPEL ST
STARLING ST
SANDUSKY ST
PROPOSED WATER MAIN
PROPOSED STORM SEWER
PROPOSED STORM SEWER
LUCAS ST
PROPOSED STORM SEWER
TOWN ST
TOWN ST
MEAD ALLEY
PROPOSED WATER MAIN
PROPOSED SANITARY SEWER
SANDUSKY ST
W. WALNUT ST
PROPOSED WATER MAIN
PROPOSED STORM SEWER
RICH ST
RICH ST
MAY AVE
PROPOSED SANITARY SEWER
LUCAS ST
W. CHERRY ST
PROPOSED STORM SEWER
SKIDMORE ST
PROPOSED SANITARY SEWER
PROPOSED WATER MAIN
SULLIVANT AVE
SULLIVANT AVE
SR 315
PROPOSED POST-CONSTRUCTION STORMWATER CONTROL FACILITY
PROPOSED STORM SEWER
SCIOTO RIVER
DODGE PARK STORM PUMP STATION IMPELLER REPLACEMENT
I-70/I-71