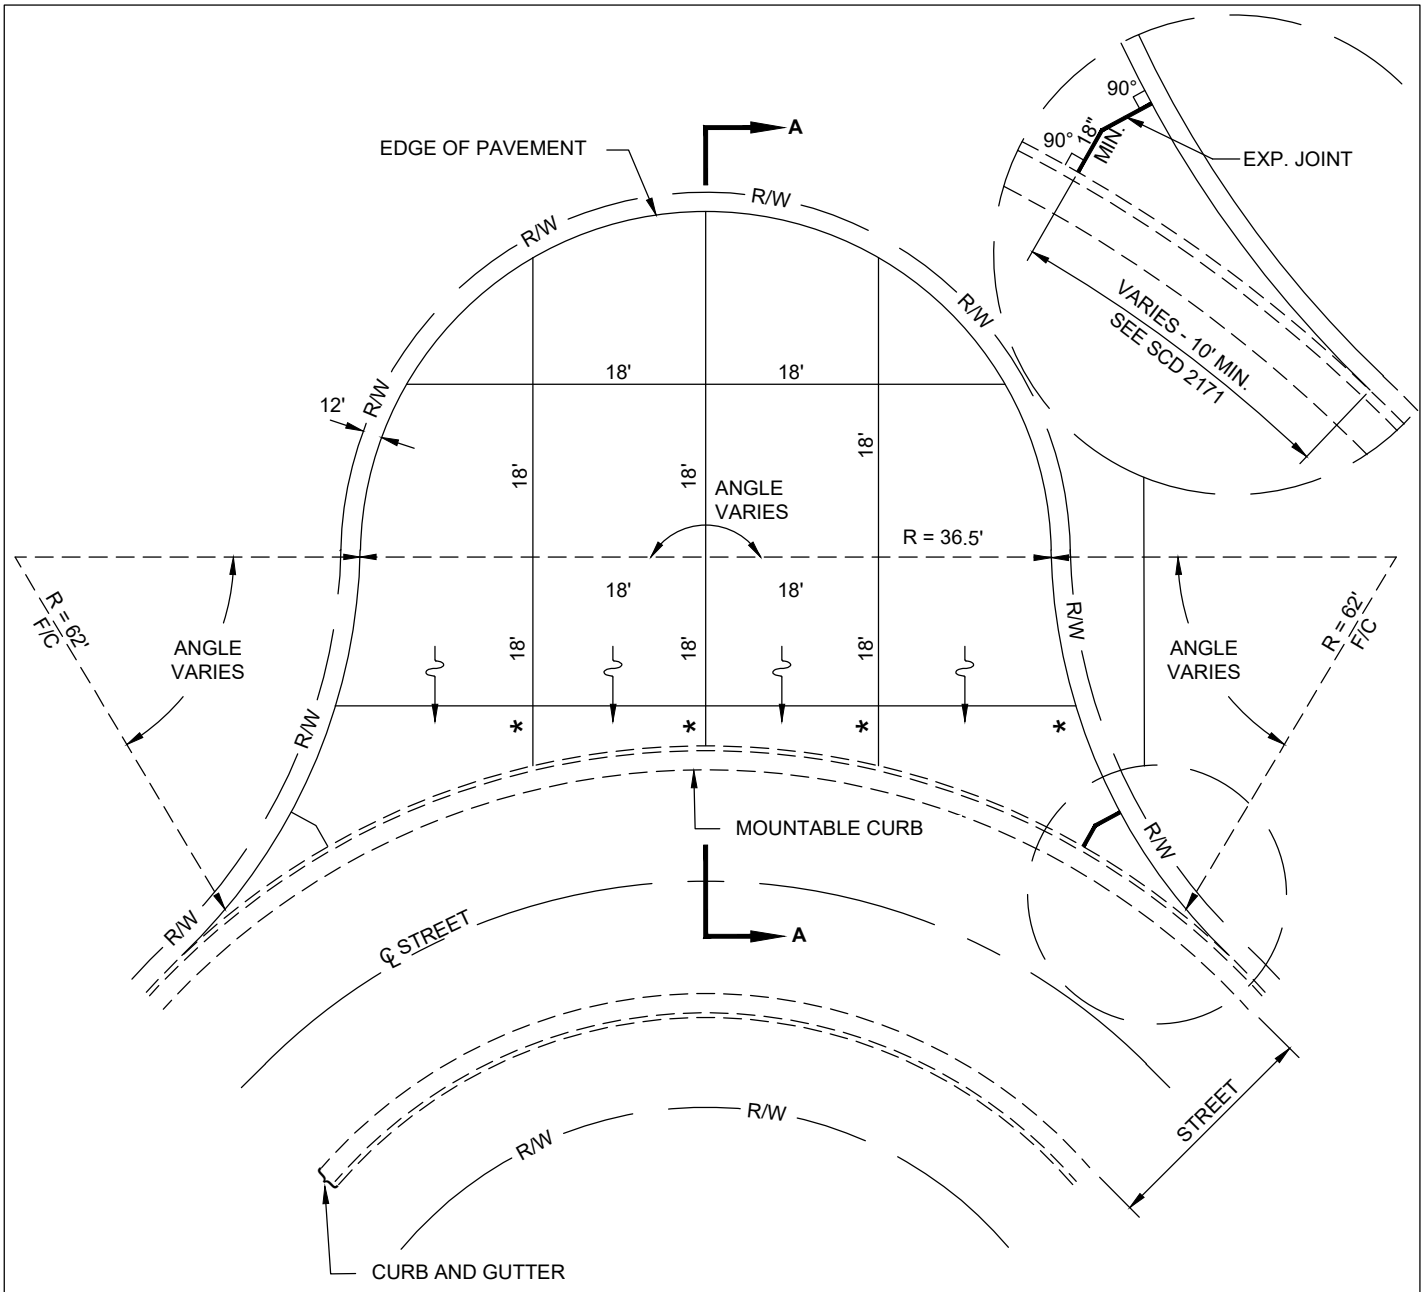

* VARIABLE - 2' MIN, 18' MAX

EYEBROW SHALL HAVE CONTINUOUS POSITIVE DRAINAGE TO STREET

JOINT SPACING DETAIL

EYEBROW

CITY OF COLUMBUS, OHIO
DEPARTMENT OF PUBLIC SERVICE
DIVISION OF DESIGN AND CONSTRUCTION

CITY ENGINEER

STD DWG
2154

06/01/18

SHT 1 OF 2

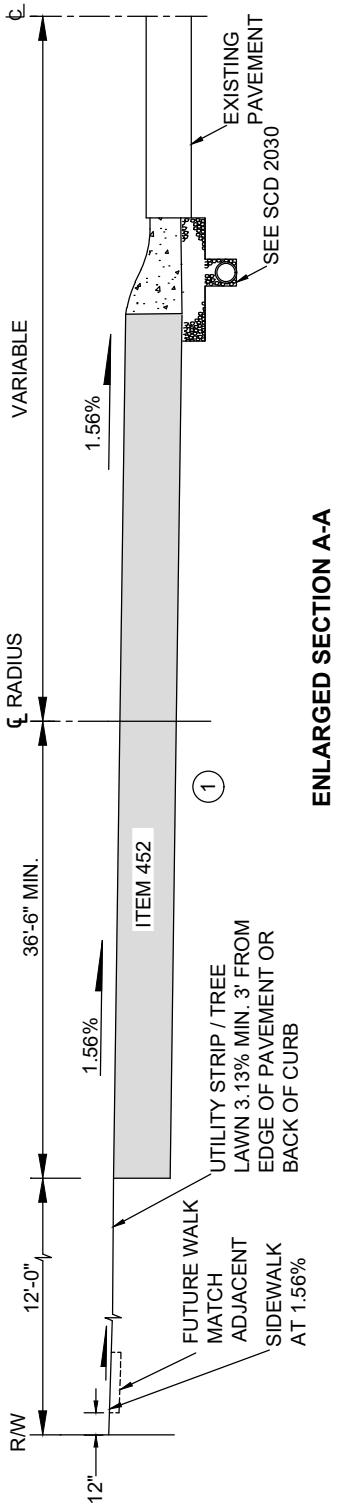

ENLARGED SECTION A-A

1 ITEM 452 - 7" NON-REINFORCED CONCRETE PAVEMENT.

TYPICAL SECTION
COMBINATION CURB &
GUTTER, TYPE MOUNTABLE

EYEBROW

CITY OF COLUMBUS, OHIO
DEPARTMENT OF PUBLIC SERVICE
DIVISION OF DESIGN AND CONSTRUCTION

STD DWG
2154

06/01/18

SHT 2 OF 2