Moss&Bark
113 East Main Street, Columbus

Blostein/Overly Architects

2 Existing Conditions,
Looking Southeast

1 Existing Conditions,
Looking Northeast

Copyright 2014
All drawings and written material contained herein constitute the original and unpublished work of Blostein/Overly Architects. This material may not be repurposed or transmitted in any way to any unsigned or third party without the express written consent of Blostein/Overly Architects.

Any discrepancies, errors and/or omissions in the notes, dimensions, and or drawings contained in these documents shall be brought to the attention of Blostein/Overly Architects prior to the commencement of construction. Proceeding with construction constitutes the acceptance of these documents and any discrepancies, errors, and/or omissions become the responsibility of the building contractor.

Date	By	Revision

Moss & Bark
113 E Main Street, Columbus
2014-MOS01

concept design
08 April 2014

Bart W. Overly OH 133233 exp 12/31/2015

BLOV
Blostein / Overly Architects
922 West Broad Street Columbus 43222-1444
www.blostein-overly.com

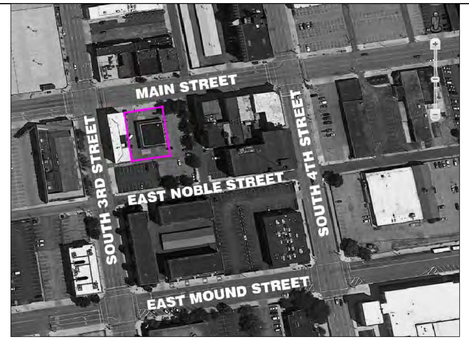

1 / A100 EXISTING SITE AREA PLAN
NOT TO SCALE

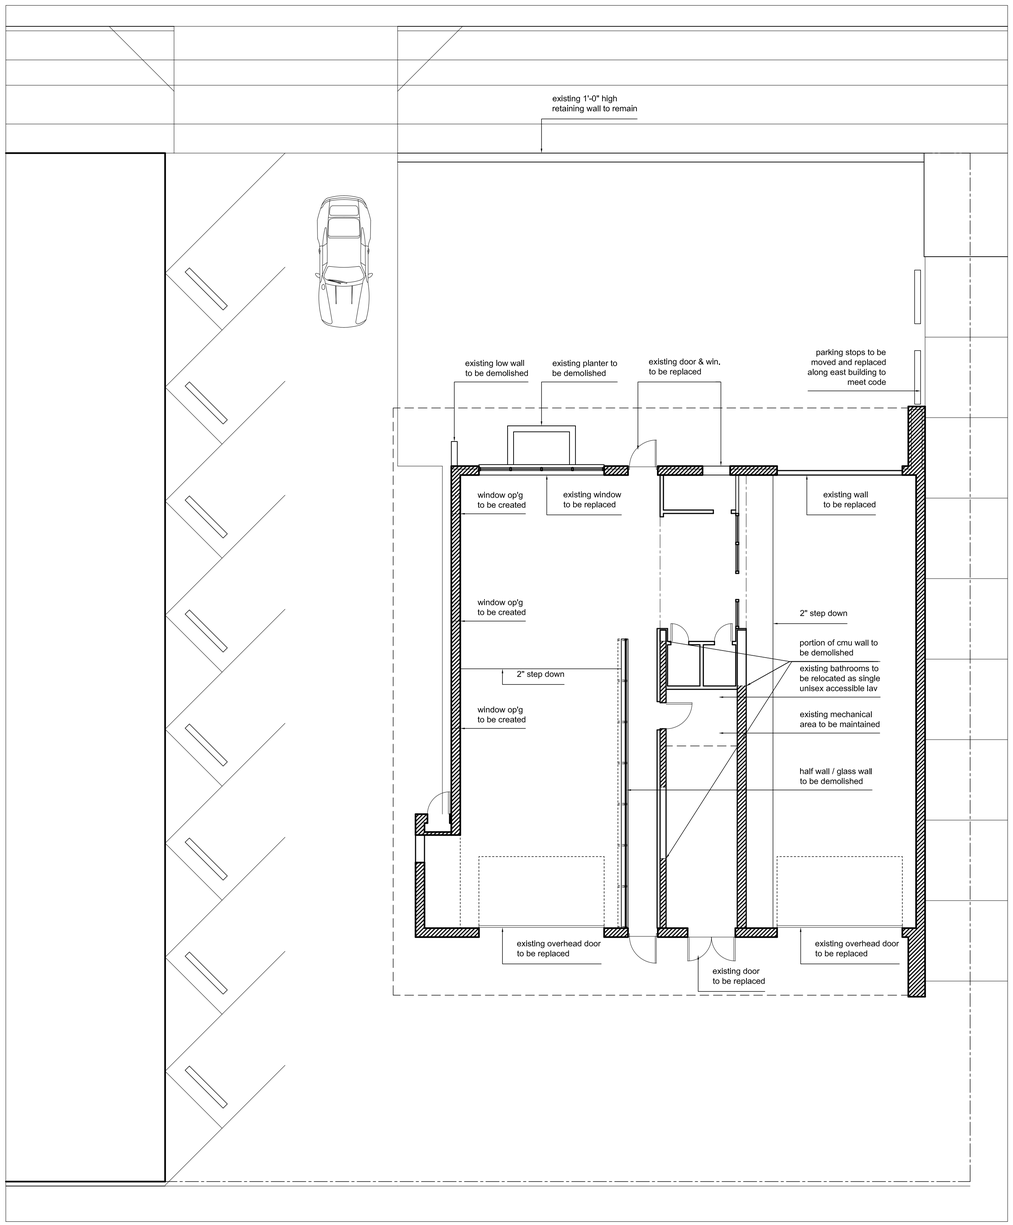

2 / A100 EXISTING SITE PLAN / FLOOR PLAN
1/8" = 1'-0"

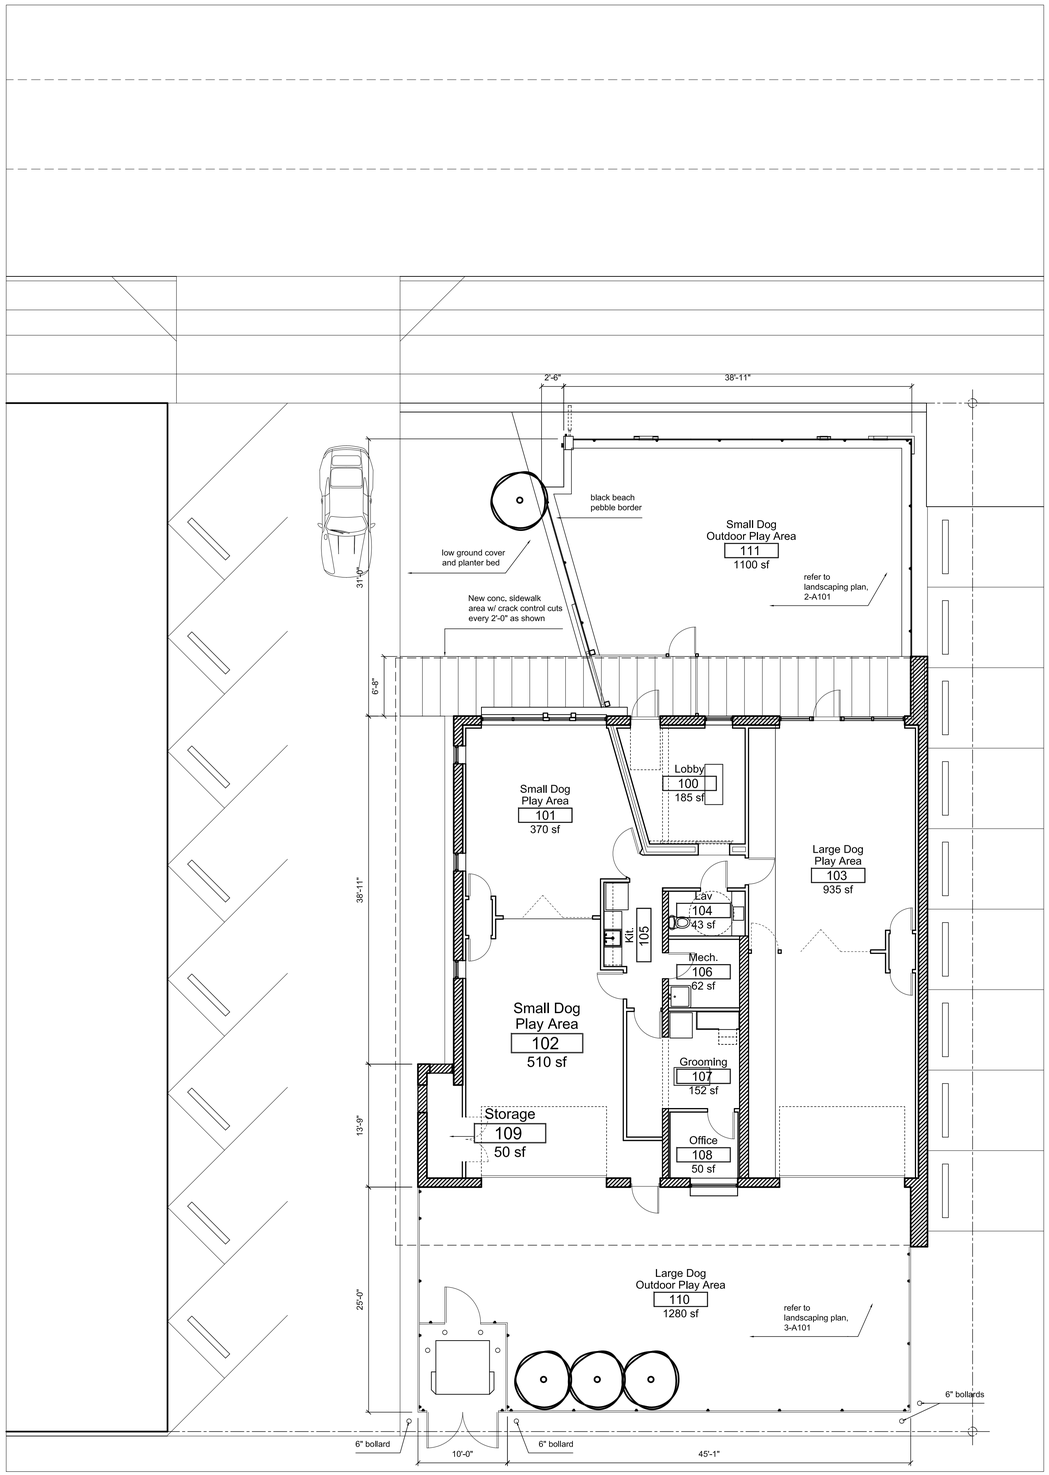

3 / A100 RECONFIGURED SITE PLAN / FLOOR PLAN
1/8" = 1'-0"

Copyright 2014
All drawings and written material contained herein constitute the original and unpublished work of Blostein/Overly Architects. This material may not be repurposed or transmitted in any way to any unsigned or third party without the express written consent of Blostein/Overly Architects.

Any discrepancies, errors and/or omissions in the notes, dimensions, and or drawings contained in these documents shall be brought to the attention of Blostein/Overly Architects prior to the commencement of construction. Proceeding with construction constitutes the acceptance of these documents and any discrepancies, errors, and/or omissions become the responsibility of the building contractor.

Date	By	Revision

Moss & Bark
113 E Main Street, Columbus
2014-MOS01

concept design
08 April 2014

Bart W. Overly OH 133233 exp 12/31/2015

A100 BLOV Blostein / Overly Architects
922 West Broad Street Columbus 43222-1444
www.blostein-overly.com

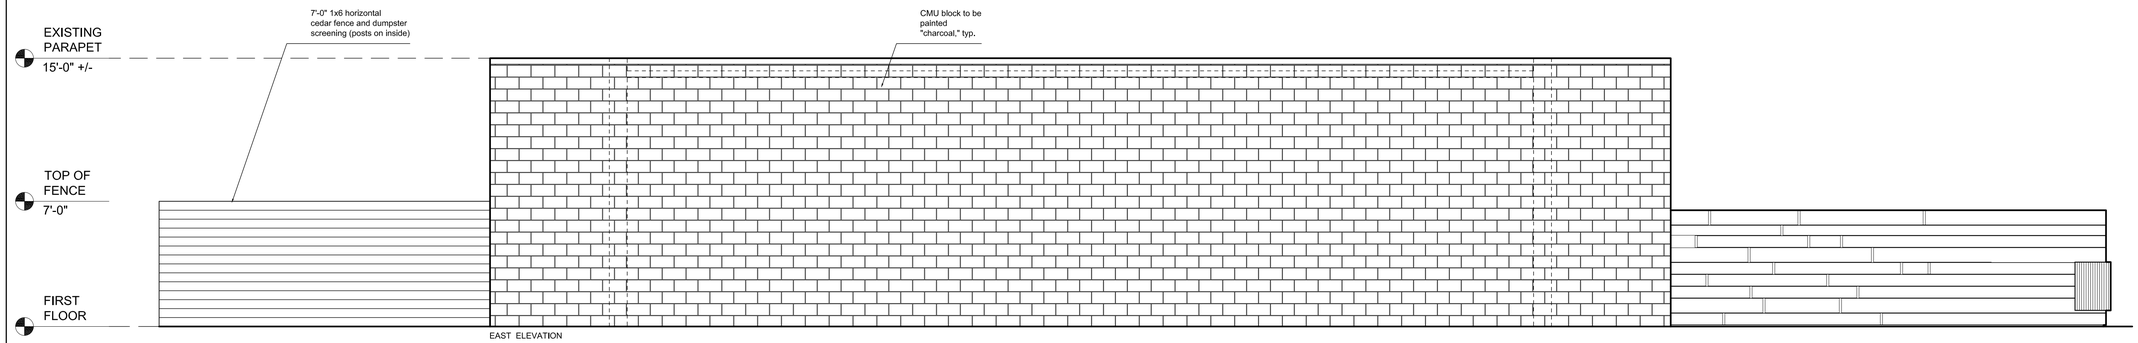

EAST ELEVATION

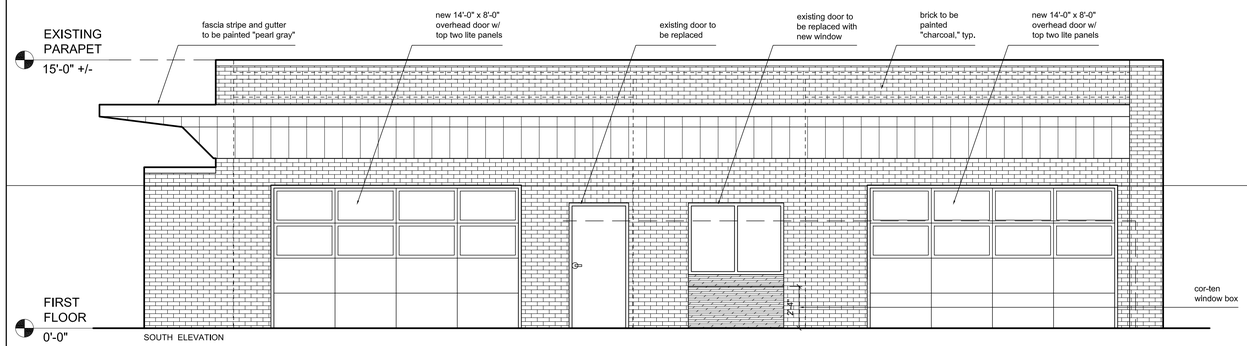

SOUTH ELEVATION

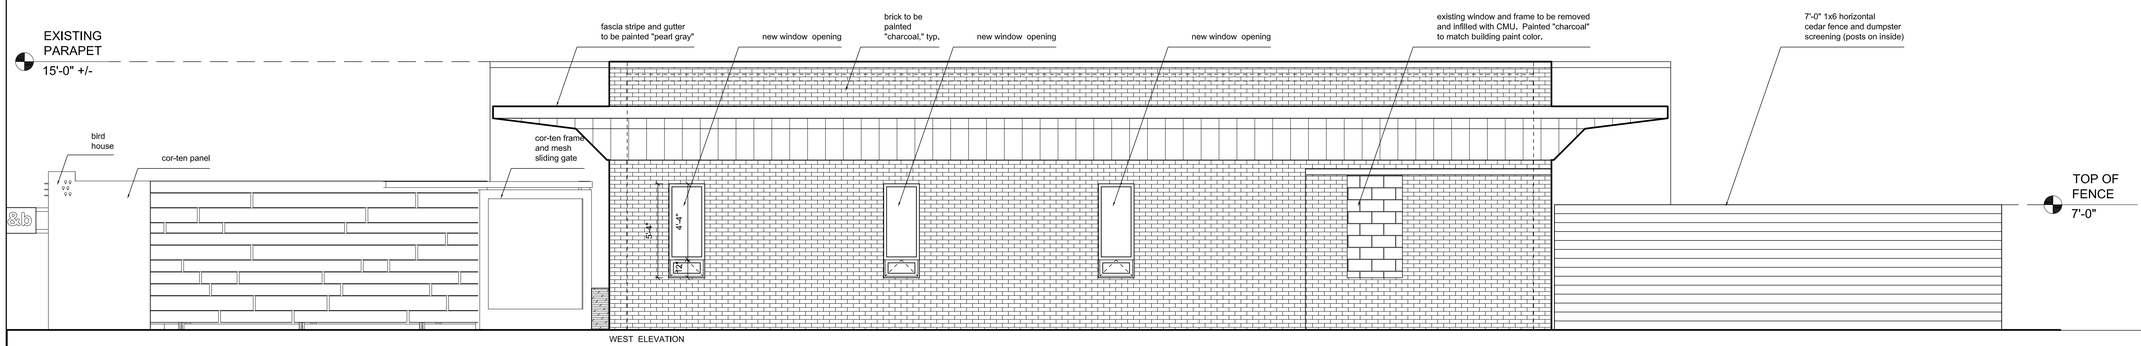

WEST ELEVATION

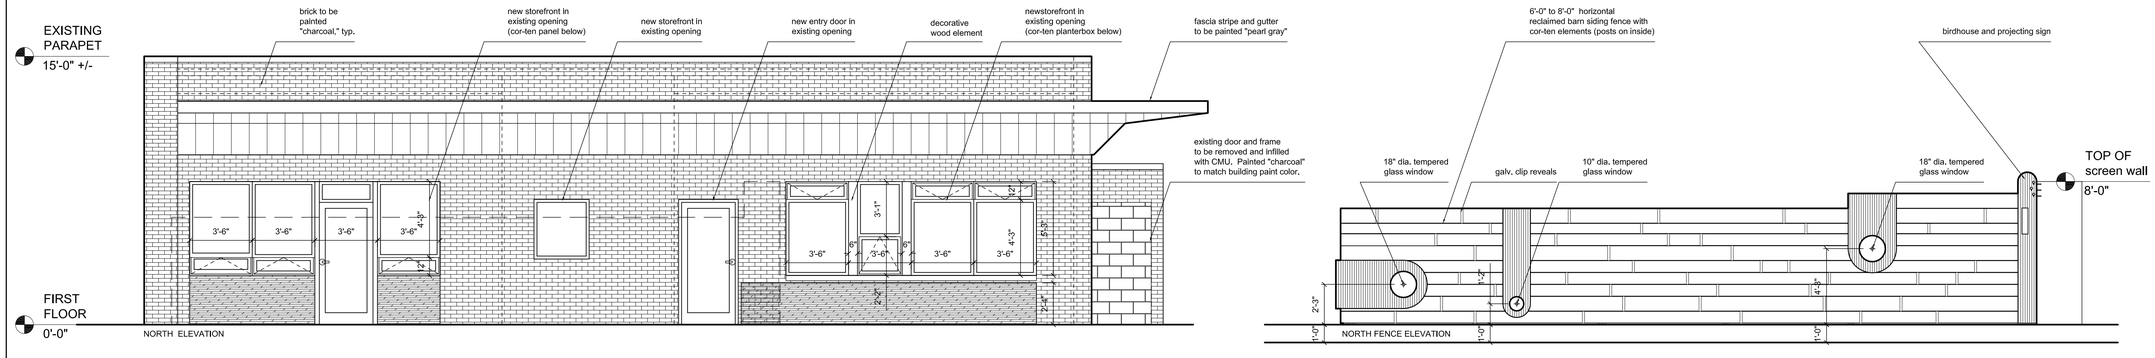

NORTH ELEVATION

NORTH FENCE ELEVATION

1 / A200 EXTERIOR ELEVATIONS

1/4" = 1'-0"

Copyright 2014
All drawings and written material contained herein constitute the original and unpublished work of Blostein/Overly Architects. This material may not be repurposed or transmitted in any way to any unsigned or third party without the express written consent of Blostein/Overly Architects.

Any discrepancies, errors and/or omissions in the notes, dimensions, and or drawings contained in these documents shall be brought to the attention of Blostein/Overly Architects prior to the commencement of construction. Proceeding with construction constitutes the acceptance of these documents and any discrepancies, errors, and/or omissions become the responsibility of the building contractor.

Date	By	Revision

Moss & Bark
113 E Main Street, Columbus
2014-MOS01

concept design
08 April 2014

Bart W. Overly OH 133233 exp 12/31/2015

A200

Blostein / Overly Architects
922 West Broad Street Columbus 43222-1444
www.blostein-overly.com

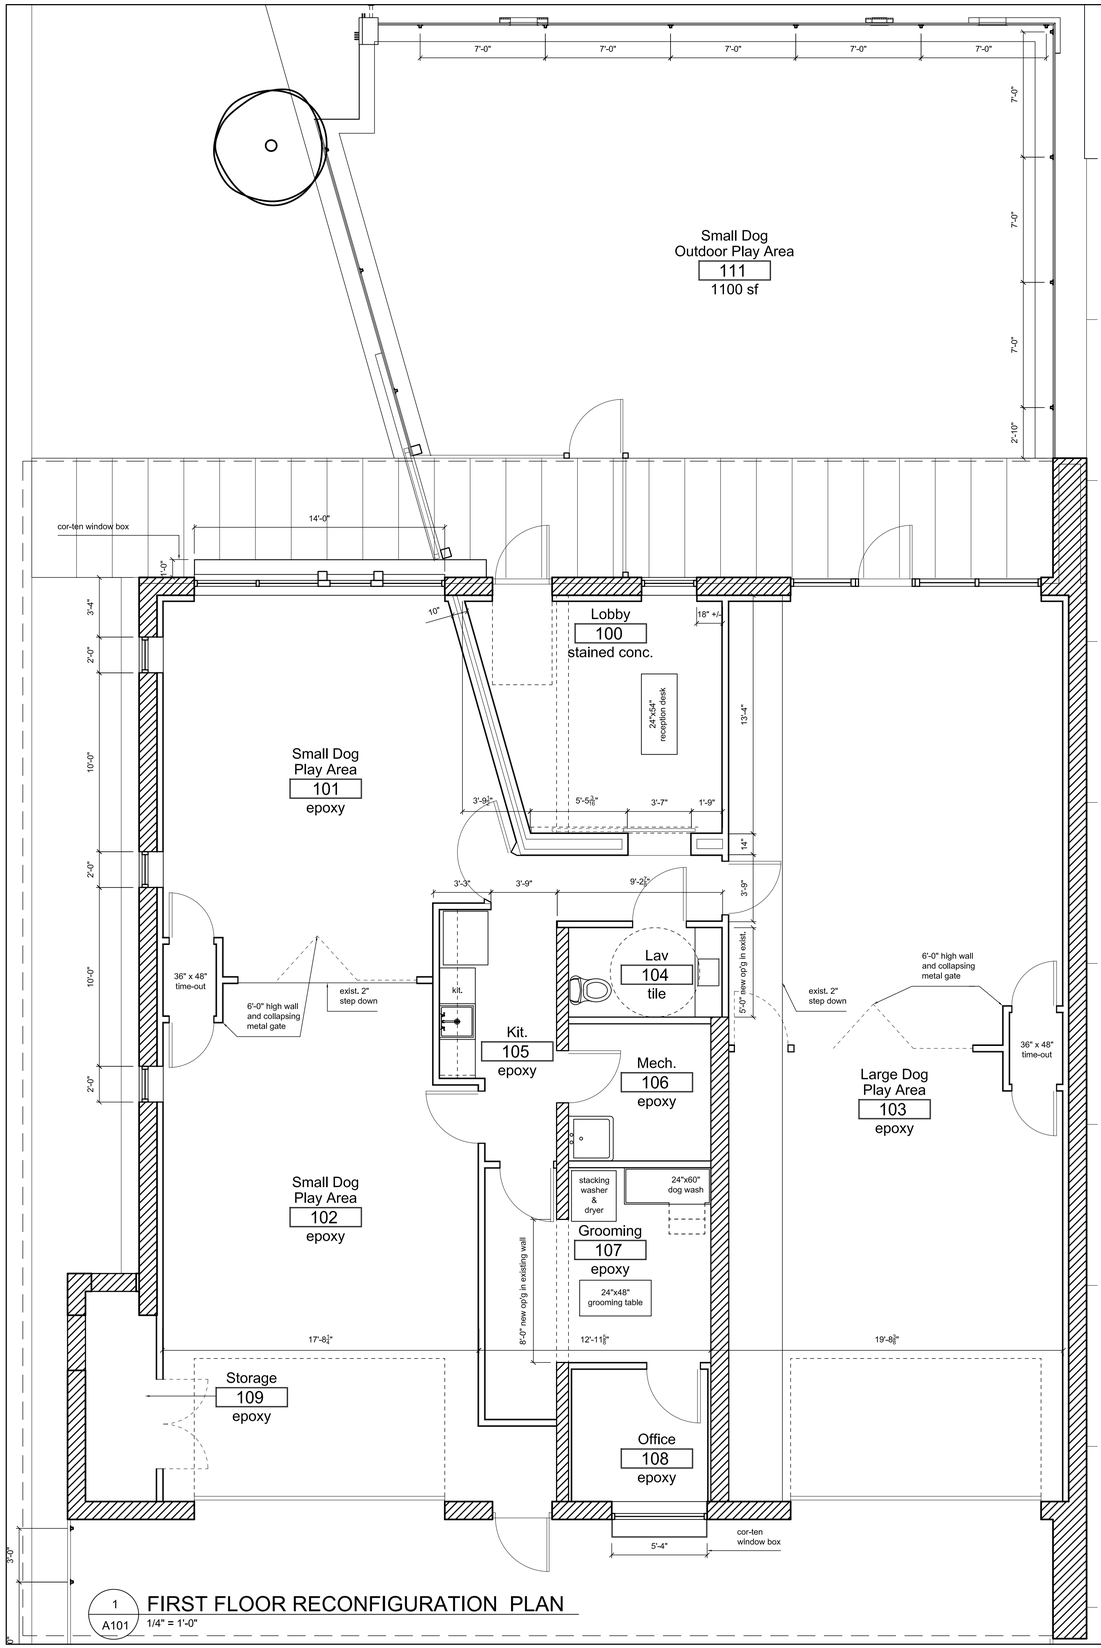

1 A101 FIRST FLOOR RECONFIGURATION PLAN
1/4" = 1'-0"

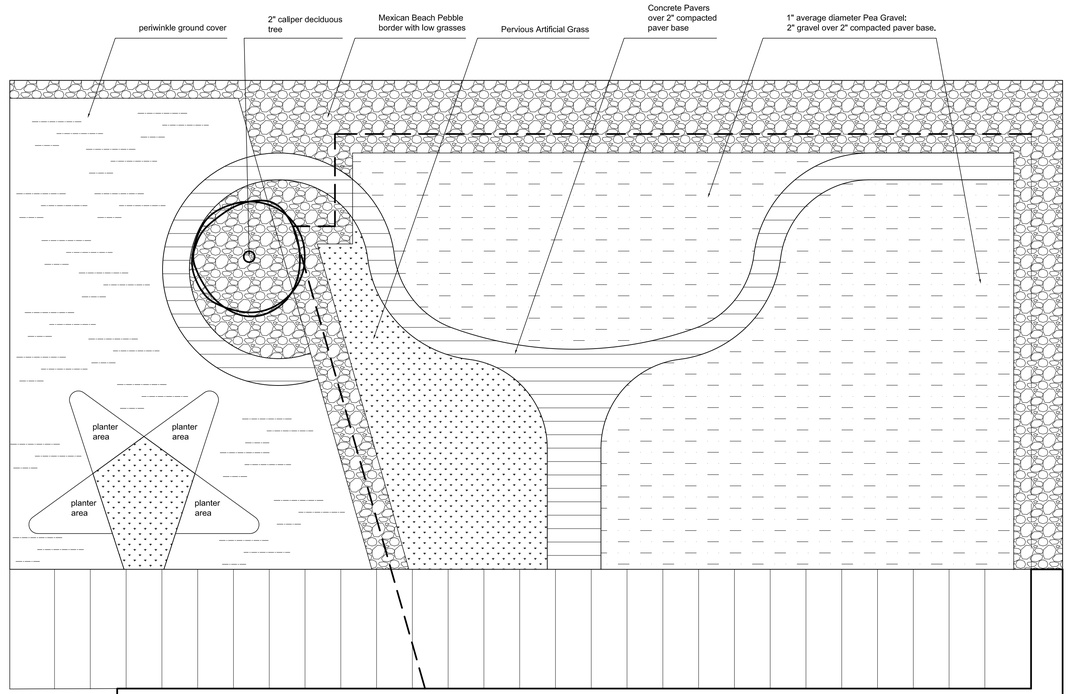

2 A101 SMALL DOG PLAY AREA LANDSCAPING PLAN
1/4" = 1'-0"

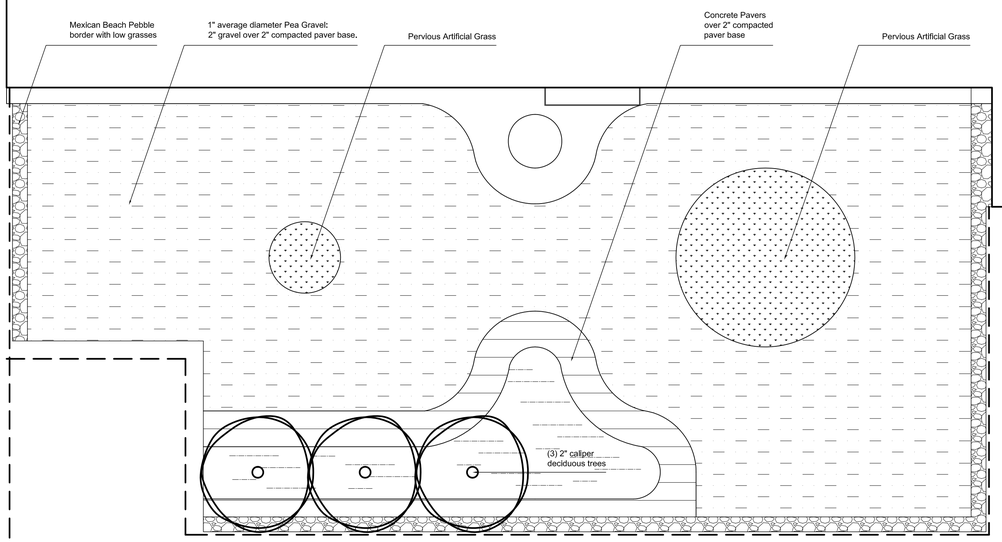

3 A101 LARGE DOG PLAY AREA LANDSCAPING PLAN
1/4" = 1'-0"

Copyright 2014
All drawings and written material contained herein constitute the original and unpublished work of Blostein/Overly Architects. This material may not be repurposed or transmitted in any way to any unsigned or third party without the express written consent of Blostein/Overly Architects.

Any discrepancies, errors and/or omissions in the notes, dimensions, and or drawings contained in these documents shall be brought to the attention of Blostein/Overly Architects prior to the commencement of construction. Proceeding with construction constitutes the acceptance of these documents and any discrepancies, errors, and/or omissions become the responsibility of the building contractor.

Date	By	Revision

Moss & Bark
113 E Main Street, Columbus
2014-MOS01

concept design
08 April 2014

Bart W. Overly OH 133233 exp 12/31/2015

A101

BLOV
Blostein / Overly Architects
922 West Broad Street Columbus 43222-1444
www.blostein-overly.com