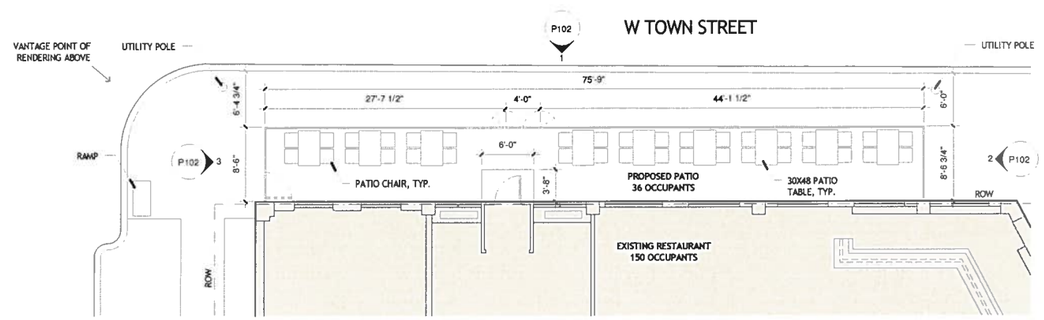

1 P101 ENLARGED PATIO PLAN
1/8" = 1'-0"

PROPOSED PATIO AND GUARDRAIL

401 W. TOWN ST.

SCALE: 1/8" = 1'-0"

P101

04.01.2014

JONATHAN BARNES
ARCHITECTURE AND DESIGN

PRELIMINARY: NOT FOR CONSTRUCTION

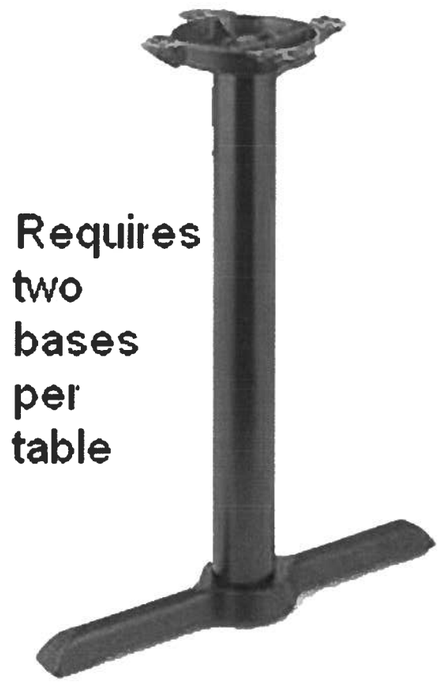
Requires
two
bases
per
table

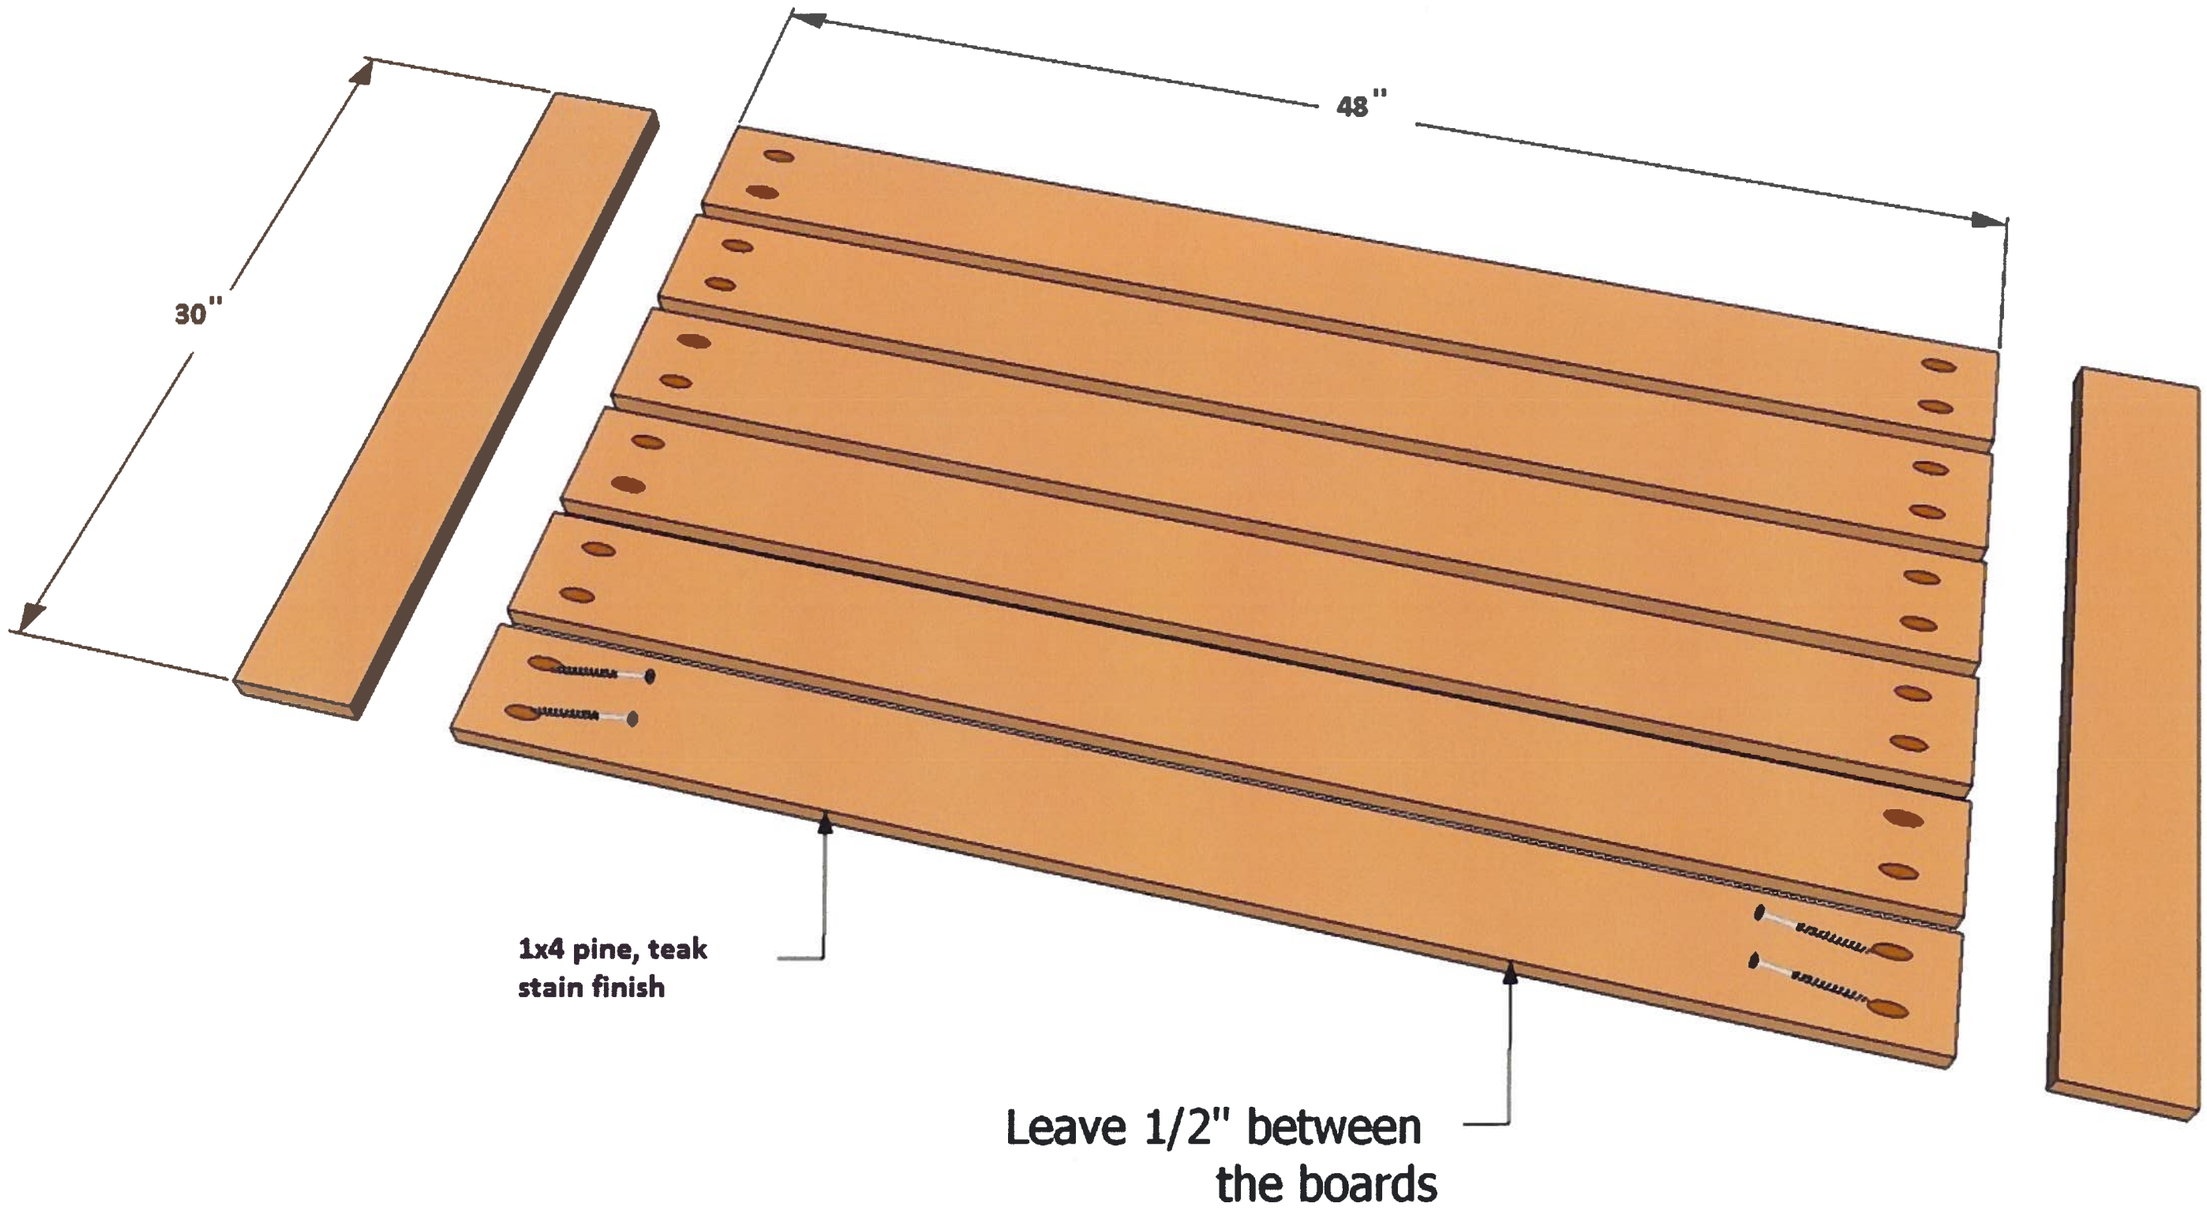
48"
30"
1x4 pine, teak
stain finish
Leave 1/2" between
the boards

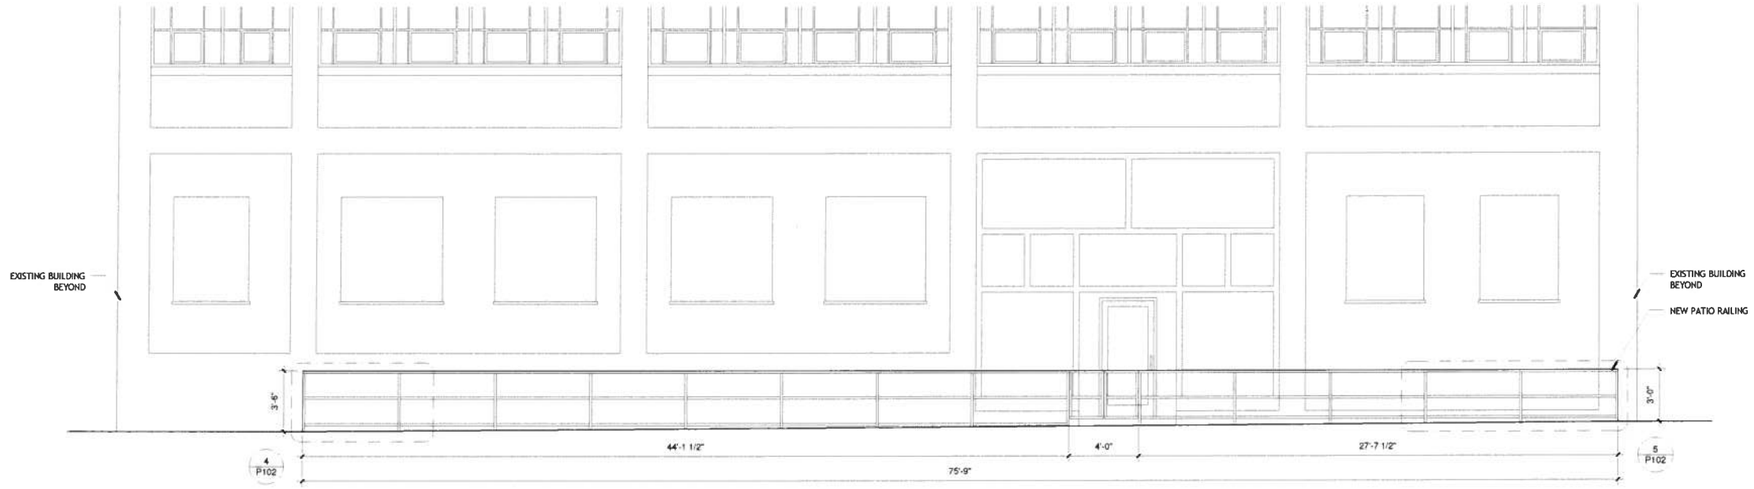

1 P102 NORTH PATIO ELEVATION
1/4" = 1'-0"

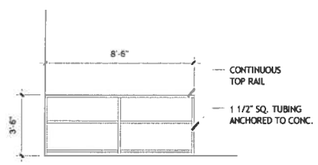

2 P102 EAST PATIO ELEVATION
1/4" = 1'-0"

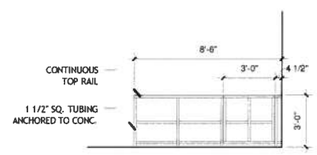

3 P102 WEST PATIO ELEVATION
1/4" = 1'-0"

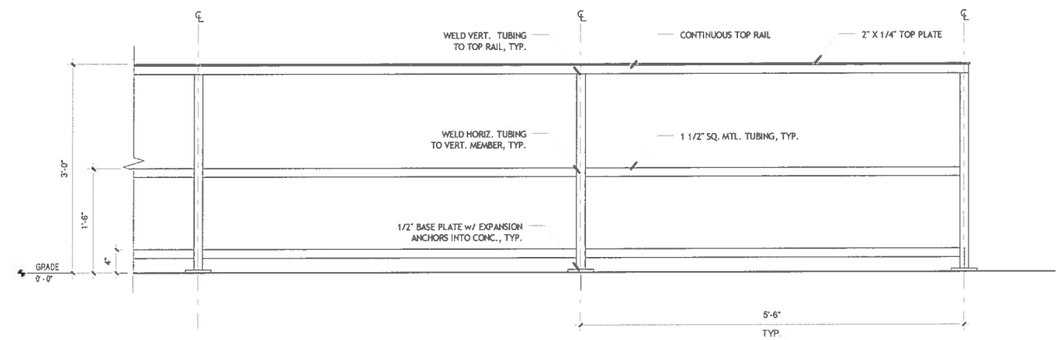

5 P102 ELEV. @ PATIO RAILNING
1" = 1'-0"

NOTE:
ALL GUARDRAIL COMPONENTS TO BE PAINTED.
COLOR: BLACK

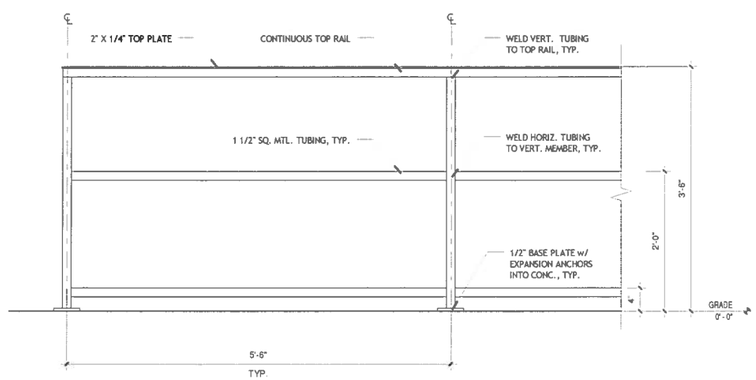

4 P102 ELEV @ PATIO RAILING
1" = 1'-0"

PROPOSED PATIO AND GUARDRAIL

401 W. TOWN ST.

SCALE: As indicated

P102
04.01.2014

JONATHAN BARNES
ARCHITECTURE AND DESIGN

PRELIMINARY: NOT FOR CONSTRUCTION

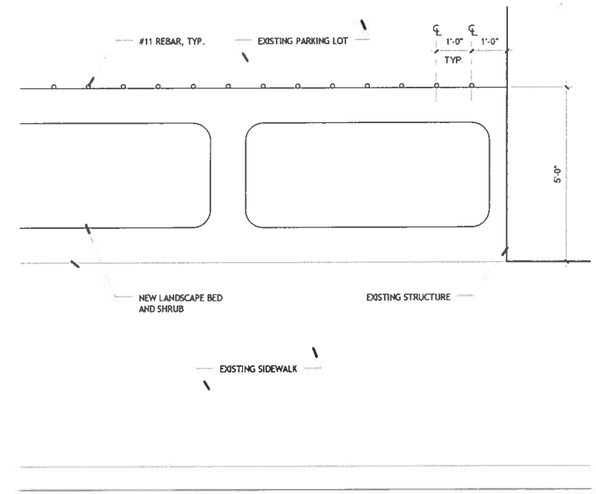

1 P103 PARTIAL ENLARGED PLAN @ PARKING SCREEN
1/2" = 1'-0"

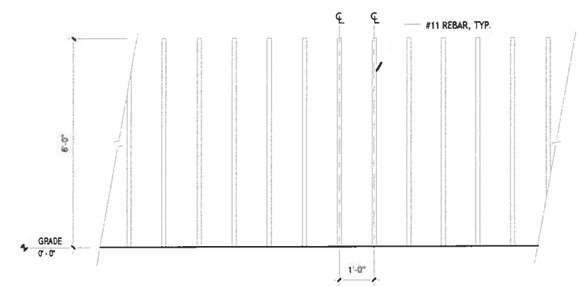

2 P103 ELEV @ PARKING SCREEN
1/2" = 1'-0"

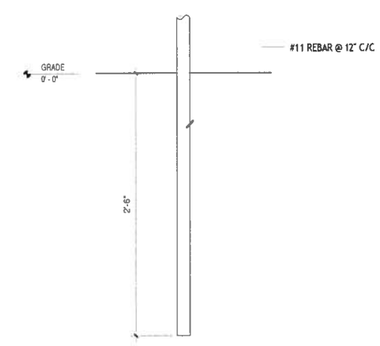

3 P103 SECT. DTL. @ PARKING SCREEN
1 1/2" = 1'-0"

PARKING SCREEN

401 W. TOWN ST.

SCALE: As indicated

P103

04.01.2014

JB AD
JONATHAN BARNES
ARCHITECTURE AND DESIGN

PRELIMINARY: NOT FOR CONSTRUCTION