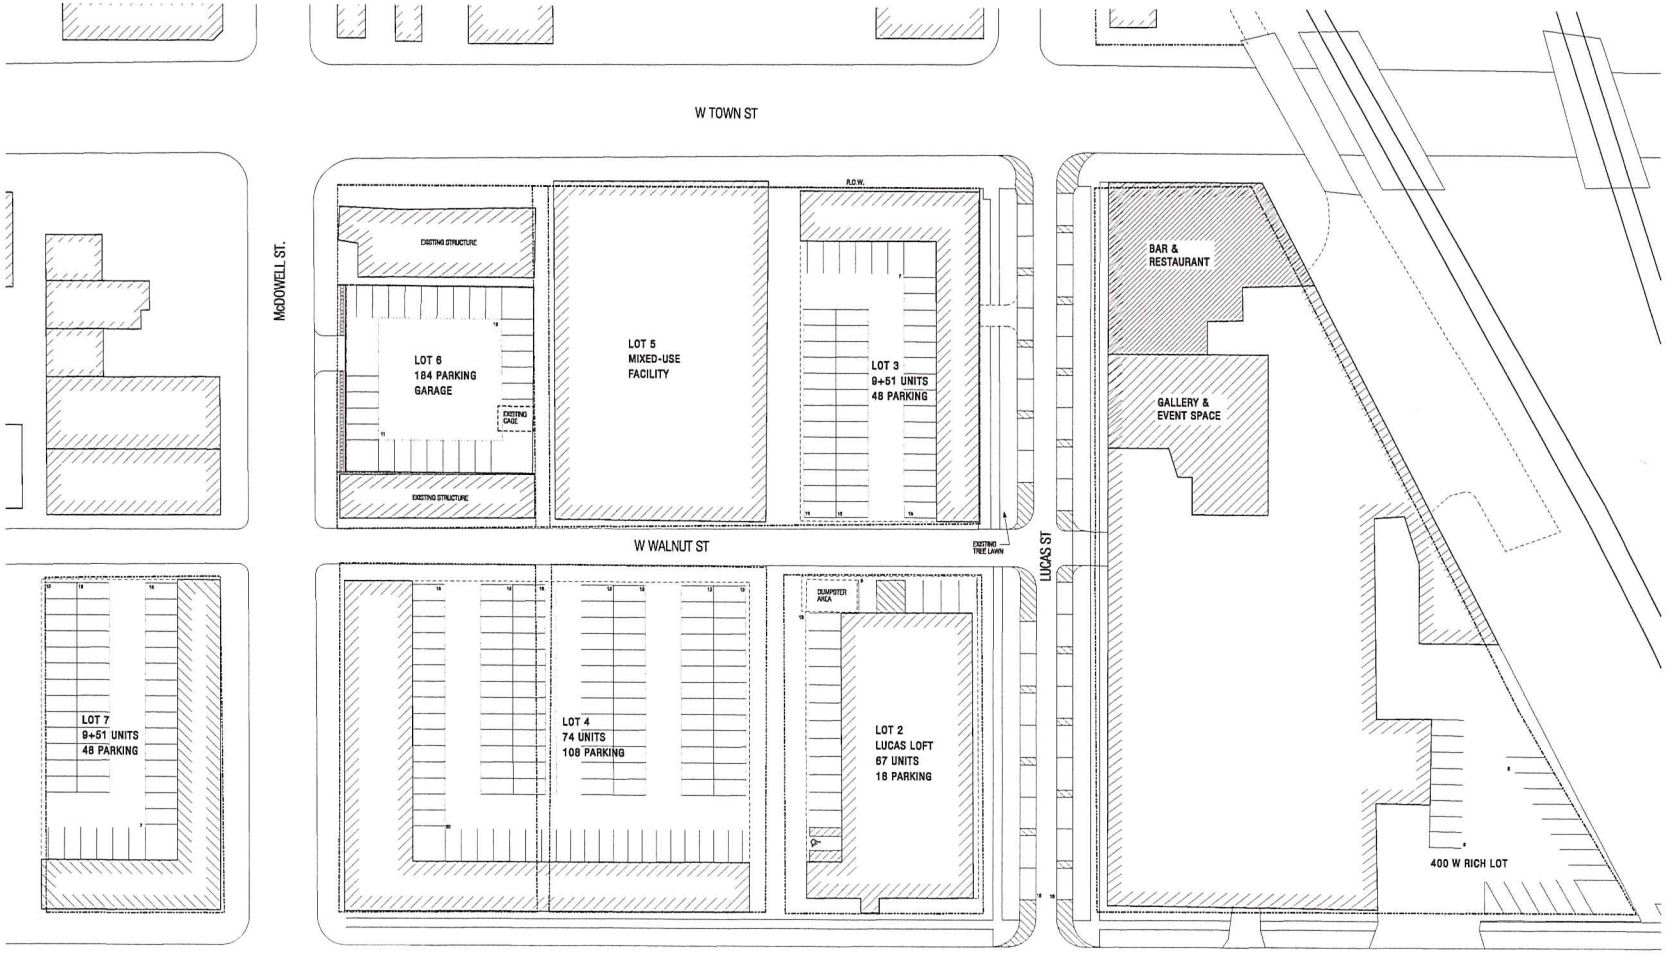

1 SITE PLAN
1" = 30'-0"
0' 30' 60'

2 LOCATIONAL PLAN
NTS

MANHATTAN PROJECT LLC

PARKING VARIANCE

435 W TOWN ST,
COLUMBUS, OH 43215

TLA

Tim Lai Architect
400 W Rich Street,
Columbus, OH 43215
T.614.321.6120 F.614.463.8720
info@talarchitect.com
www.talarchitect.com

These drawings are instruments of service and property of Tim Lai Architect. All designs and other information shown on this drawing are the use on the specified project and shall not be used otherwise without the expressed written permission of Tim Lai Architect.

© Copyrighted 2012

GENERAL NOTE

NO GUARANTEE IS IMPLIED TO THE ACCURACY OF THE DIMENSIONS OR BUILDING FEATURES SHOWN. USING OF THIS DRAWING ASSUME ALL RESPONSIBILITY FOR VERIFYING ITS ACCURACY.

STATE OF OHIO
TIMOTHY LAI
0514111
REGISTERED ARCHITECT

TIMOTHY LAI - LICENSE # 0514111
EXPIRATION DATE 12/31/2013

PARKING VARIANCE SET	9.7.2012
COMPREHENSIVE PLAN SET	9.11.2012

SITE PLAN

PROJECT #	12107
DATE	9.11.2012
SHEET #	A102

1 NORTH PATIO ELEVATION
P102 1/4" = 1'-0"

PROPOSED PATIO AND GUARDRAIL

401 W. TOWN ST.

SCALE: As indicated

P102

04.01.2014

JONATHAN BARNES
ARCHITECTURE AND DESIGN

PRELIMINARY: NOT FOR CONSTRUCTION

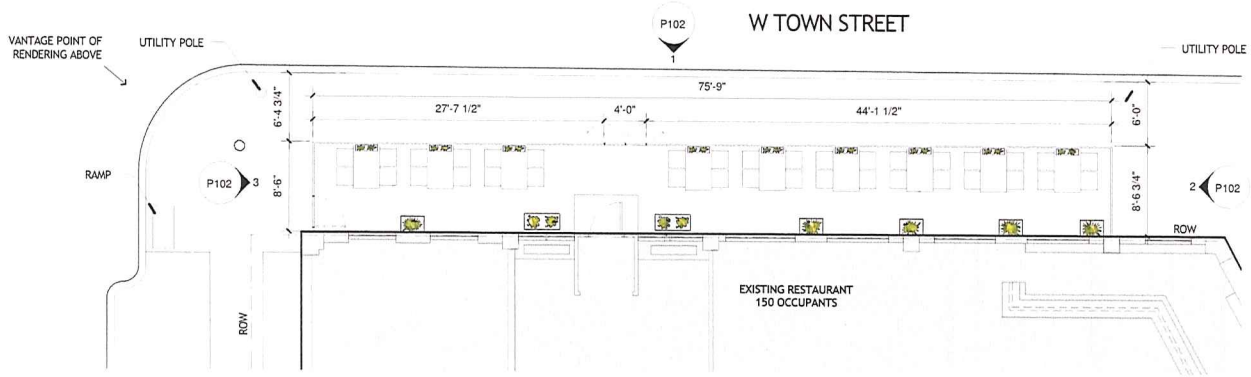

1 P101 ENLARGED PATIO PLAN
1/8" = 1'-0"

PROPOSED PATIO AND GUARDRAIL

401 W. TOWN ST.

SCALE: 1/8" = 1'-0"

P101
03.27.2014

JB AD
JONATHAN BARNES
ARCHITECTURE AND DESIGN

PRELIMINARY: NOT FOR CONSTRUCTION