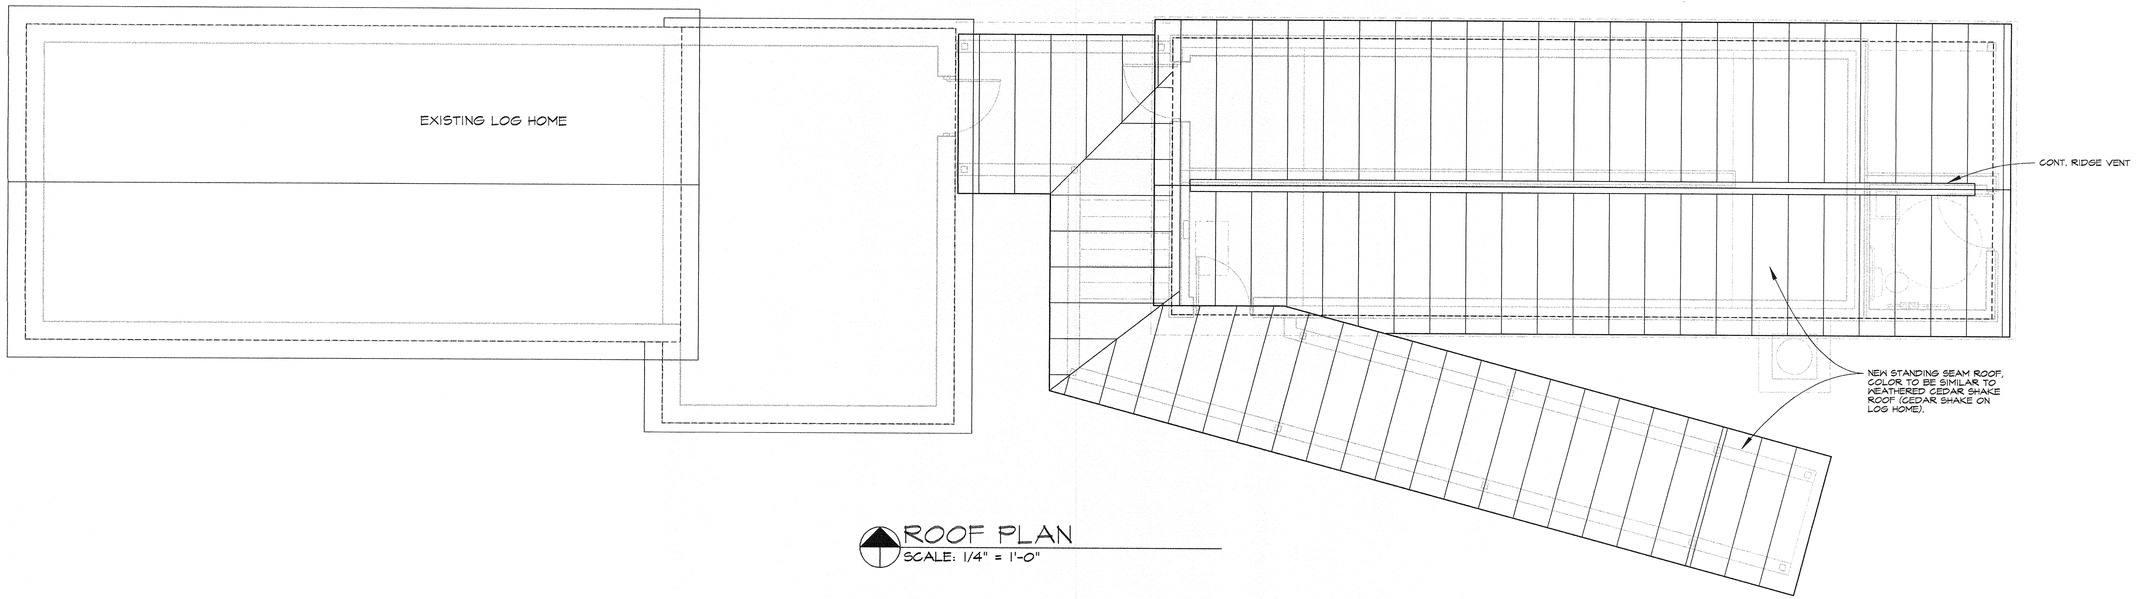

ROOF PLAN
SCALE: 1/4" = 1'-0"

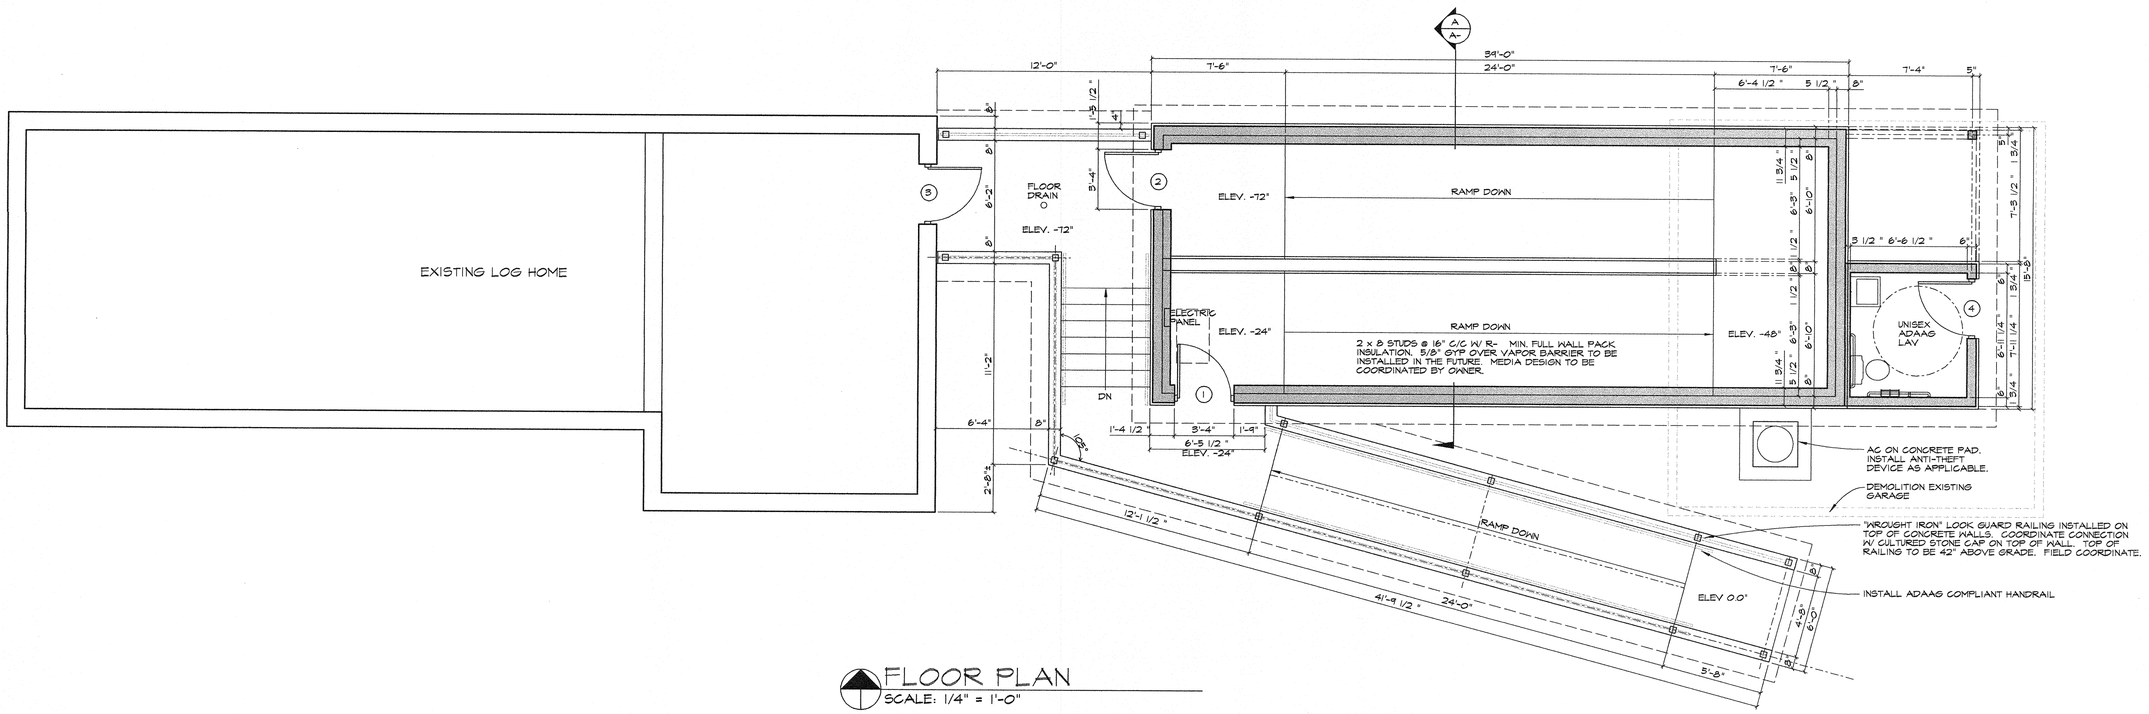

FLOOR PLAN
SCALE: 1/4" = 1'-0"

James A. Monsul & Assoc.
ARCHITECTS, Inc.
592 Office Parkway, Suite A
Westerville, Ohio 43082
(614) 593-3600
fax: (614) 593-3615
email: jmonsul@jmsarch.net

FLOOR & ROOF PLANS

TIME TUNNEL
72 S. GIFT STREET
COLUMBUS, OHIO

PROJECT NO.
12011

DRAWER NO.

NO.	REVISION

JAMES A. MONSUL
EXP. DATE 12/31/15

DATE ISSUED
FEBRUARY --, 2015

A1
SHEET NUMBER

2/24/2015 4:31:47 PM

K:\Workwnetwork f4ffiw12w011Relnar\dgn\tA01-dgn

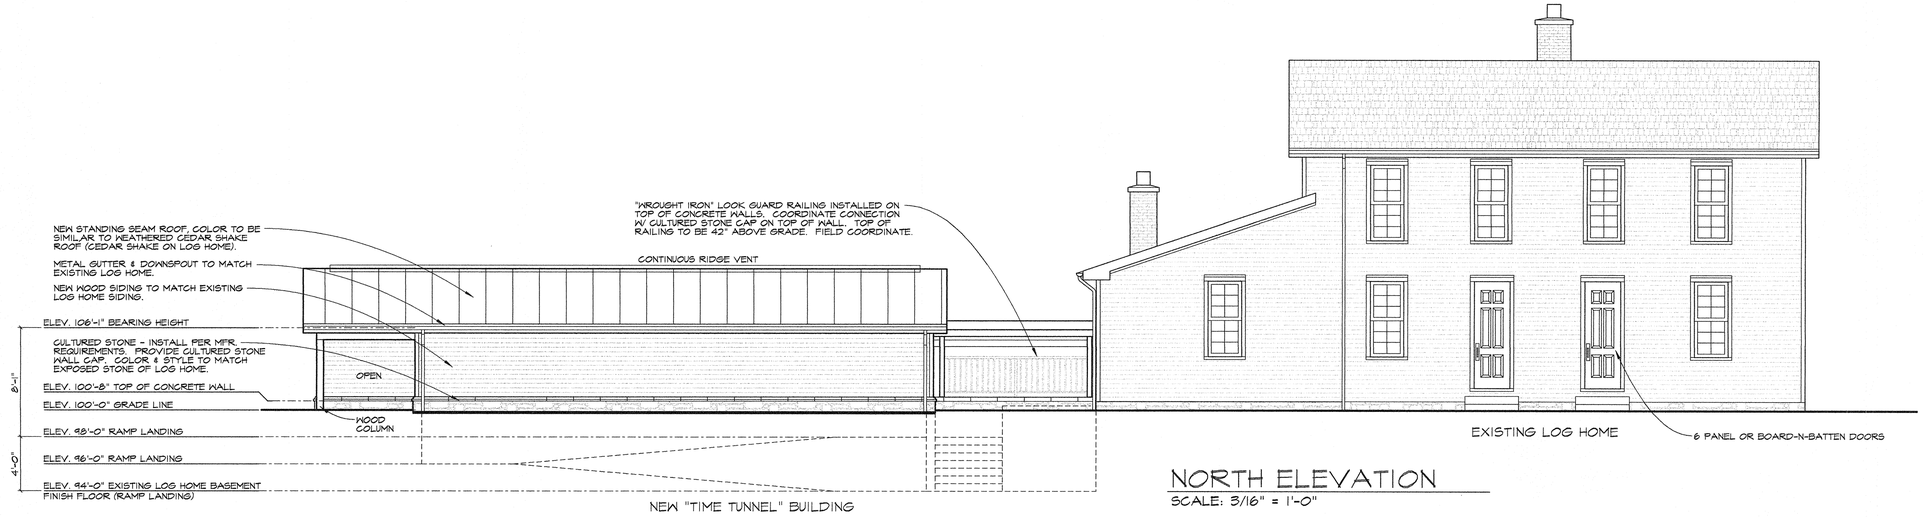

NORTH ELEVATION
SCALE: 3/16" = 1'-0"

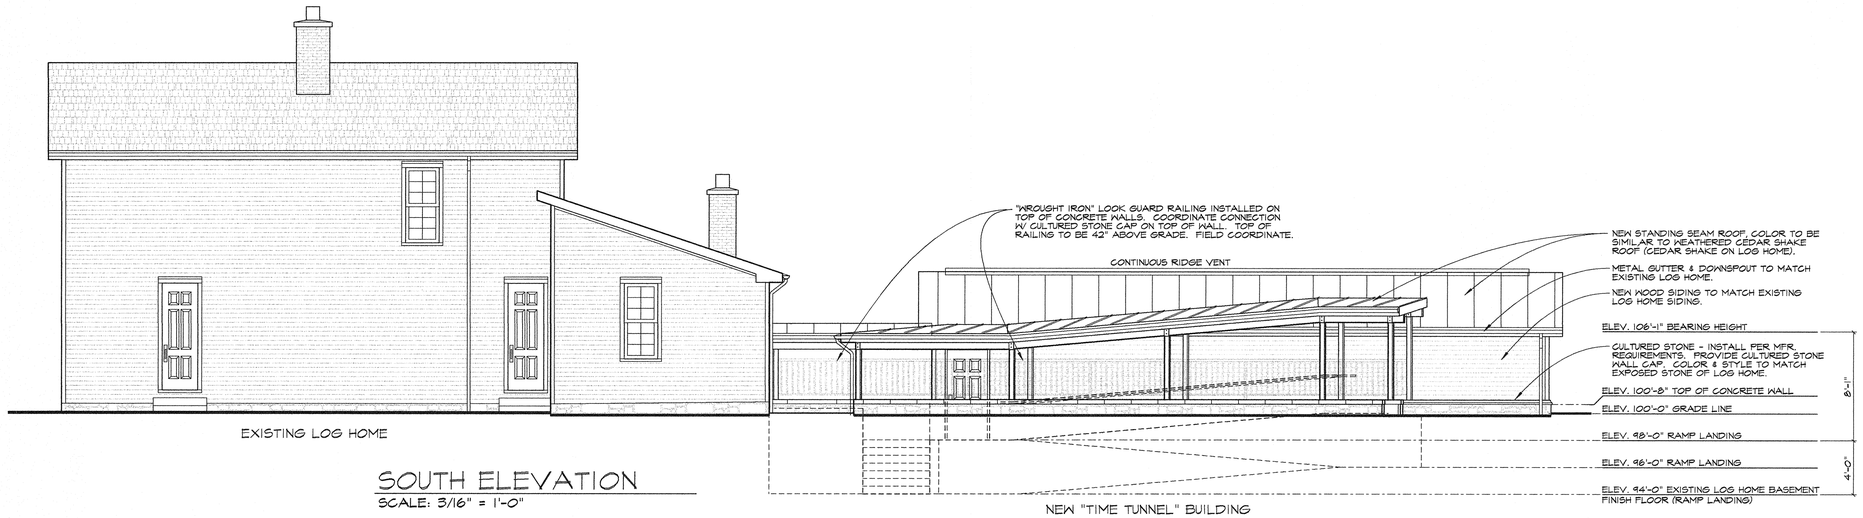

SOUTH ELEVATION
SCALE: 3/16" = 1'-0"

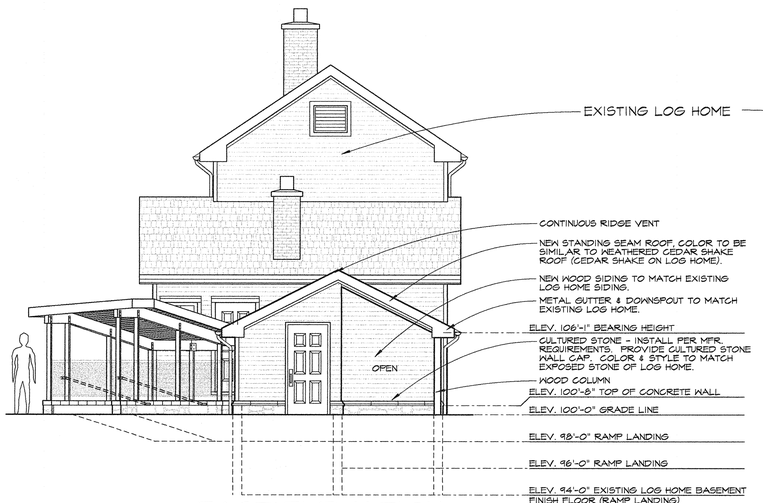

EAST ELEVATION
SCALE: 3/16" = 1'-0"

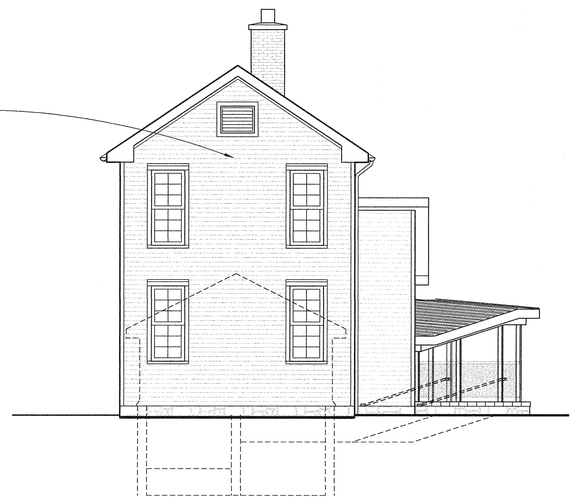

WEST ELEVATION
SCALE: 3/16" = 1'-0"

James A. Monsul & Assoc.
ARCHITECTS, Inc.
592 Office Parkway, Suite A
Westerville, Ohio 43082
(614) 593-3600
fax: (614) 593-3615
email: jmonsul@jmsarch.net

ELEVATIONS

TIME TUNNEL
72 S. GIFT STREET
COLUMBUS, OHIO

PROJECT NO.
12011

DRAWER NO.

NO.	REVISION

JAMES A. MONSUL
EXP. DATE 12/31/15

DATE ISSUED
FEBRUARY --, 2015

A2
SHEET NUMBER

8:25:19 PM
2/26/2015
K:\Work\Artwork Ref\12011\Rptmnt\Mstr\A02elev.dgn

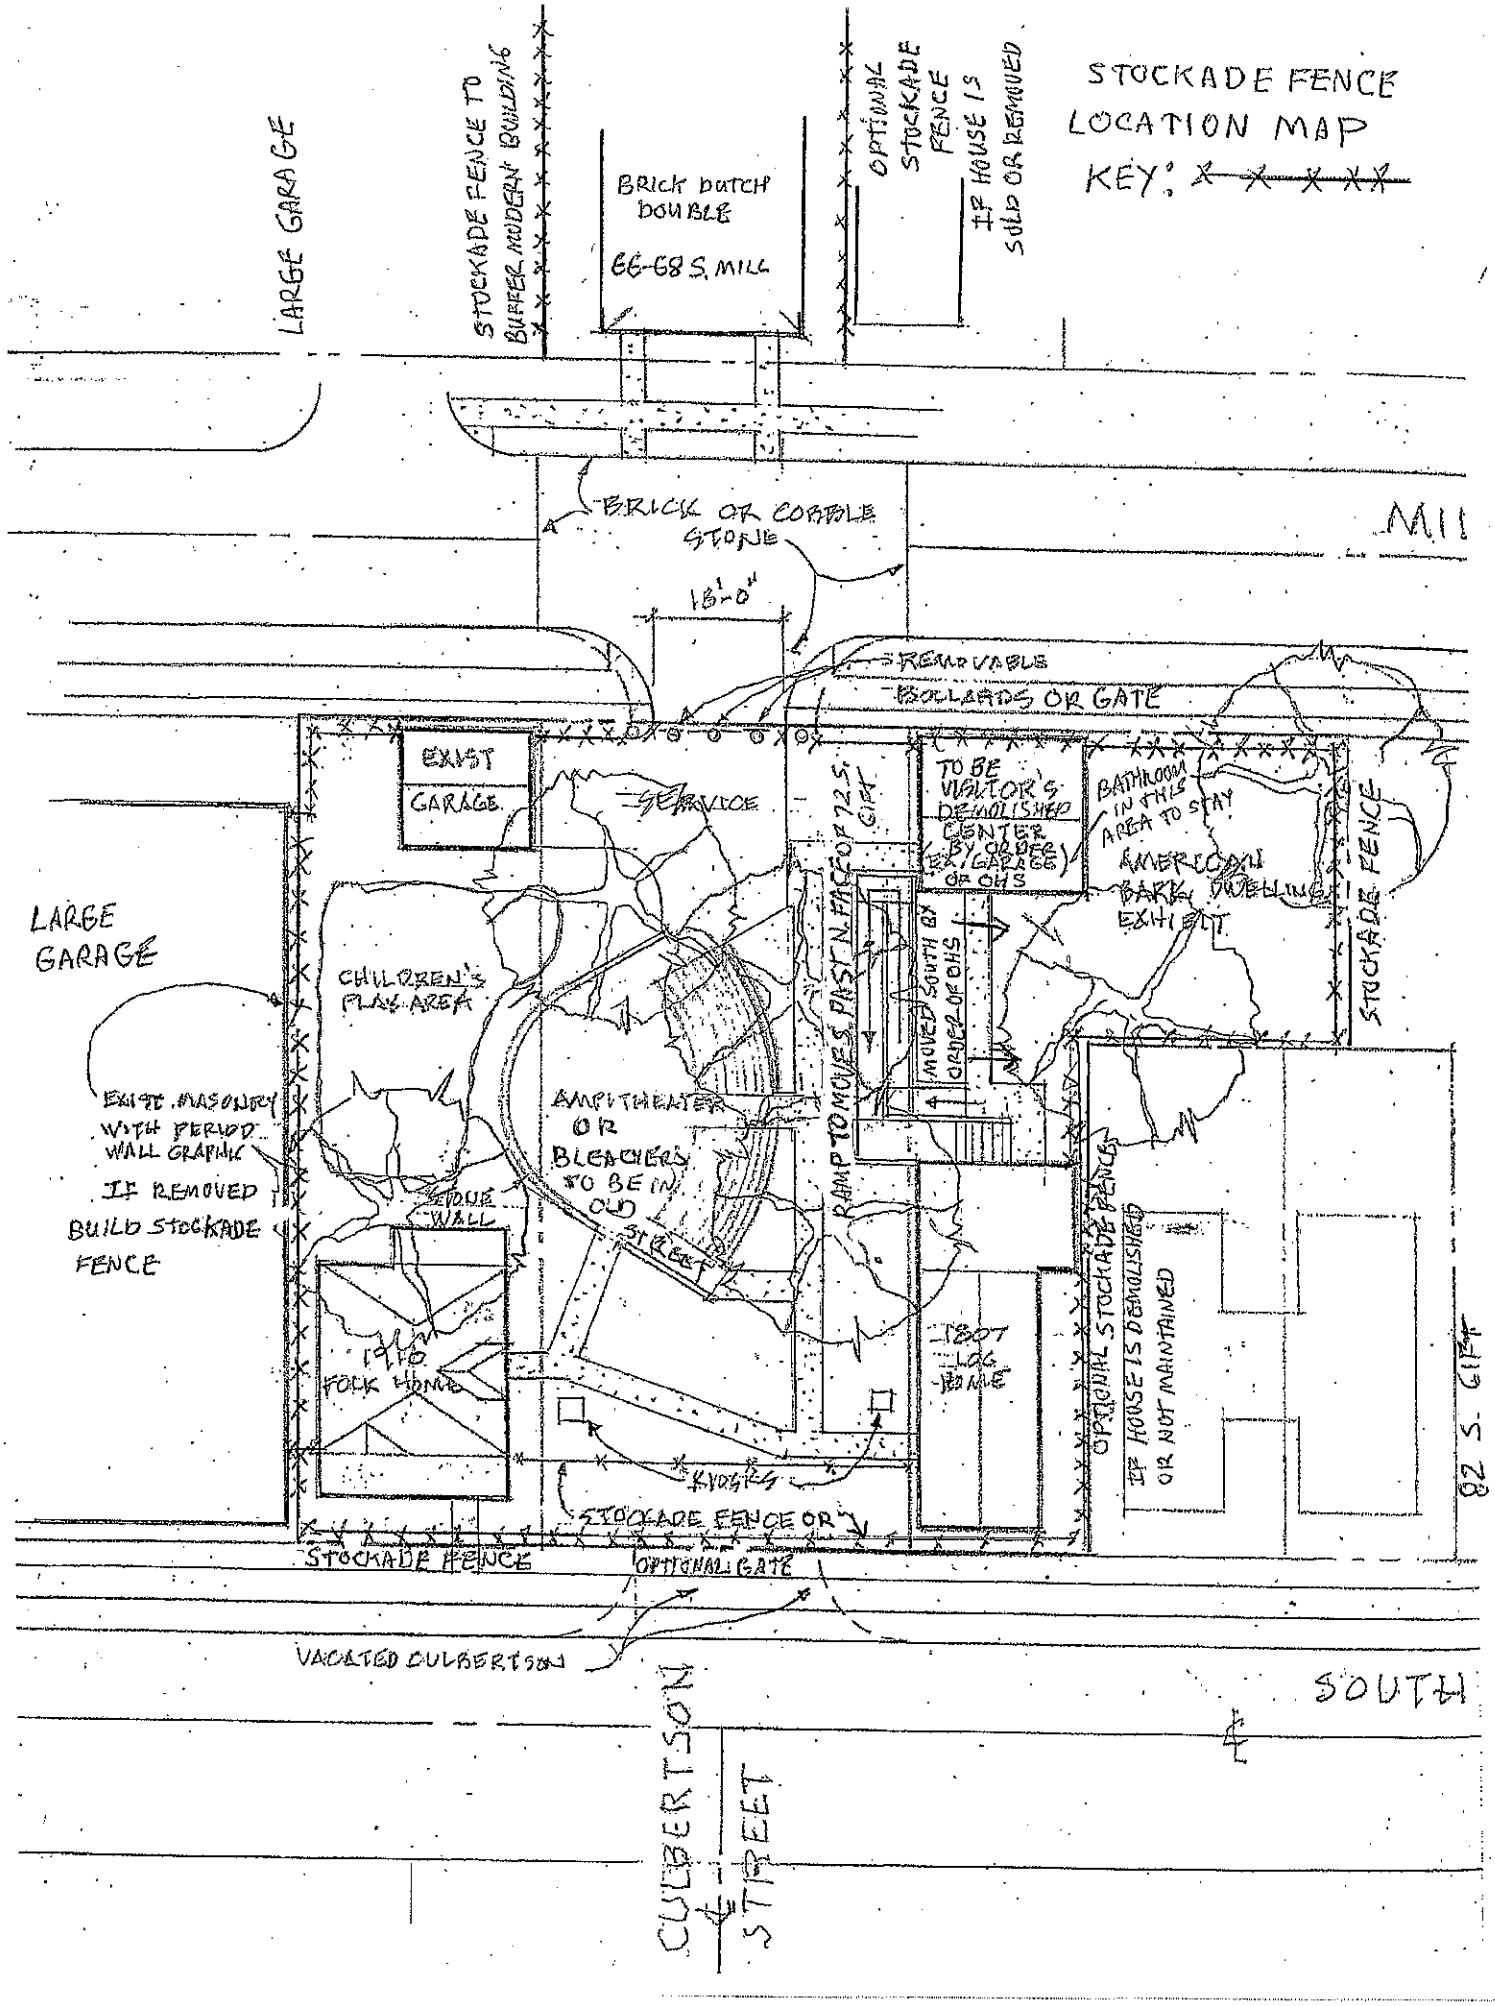
STOCKADE FENCE LOCATION MAP
KEY: X X X X
LARGE GARAGE
STOCKADE FENCE TO BUFFER MODERN BUILDING
BRICK DUTCH DOUBLE
66-68 S. MILL
OPTIONAL STOCKADE FENCE IF HOUSE IS SOLD OR REMOVED
BRICK OR COBBLE STONE
16'-0"
REMOVABLE BOLLARDS OR GATE
EXIST GARAGE
SERVICE
TO BE VISITOR'S DEMOLISHED CENTER BY ORDER (EX. GARAGE) OR OHS
BATHROOM IN THIS AREA TO STAY
AMERICAN BARK DWELLING EXHIBIT
STOCKADE FENCE
LARGE GARAGE
CHILDREN'S PLAY AREA
RAMP TO MOVE'S PAST N. FACE OF 725 GIFT
MOVED SOUTH BY GRADE OF OHS
EXIST. MASONRY WITH PERIOD WALL GRAPHIC IF REMOVED BUILD STOCKADE FENCE
AMPITHEATER OR BLEACHERS TO BE IN OLD STREET
CEDUE WALL
1910 FOLK HOME
1807 LOG HOME
OPTIONAL STOCKADE FENCE
IF HOUSE IS DEMOLISHED OR NOT MAINTAINED
628 S. 6TH
KIOSKS
STOCKADE FENCE OR
STOCKADE FENCE
OPTIONAL GATE
VACATED CULBERTSON
SOUTH
CULBERTSON STREET

Native American Bark House