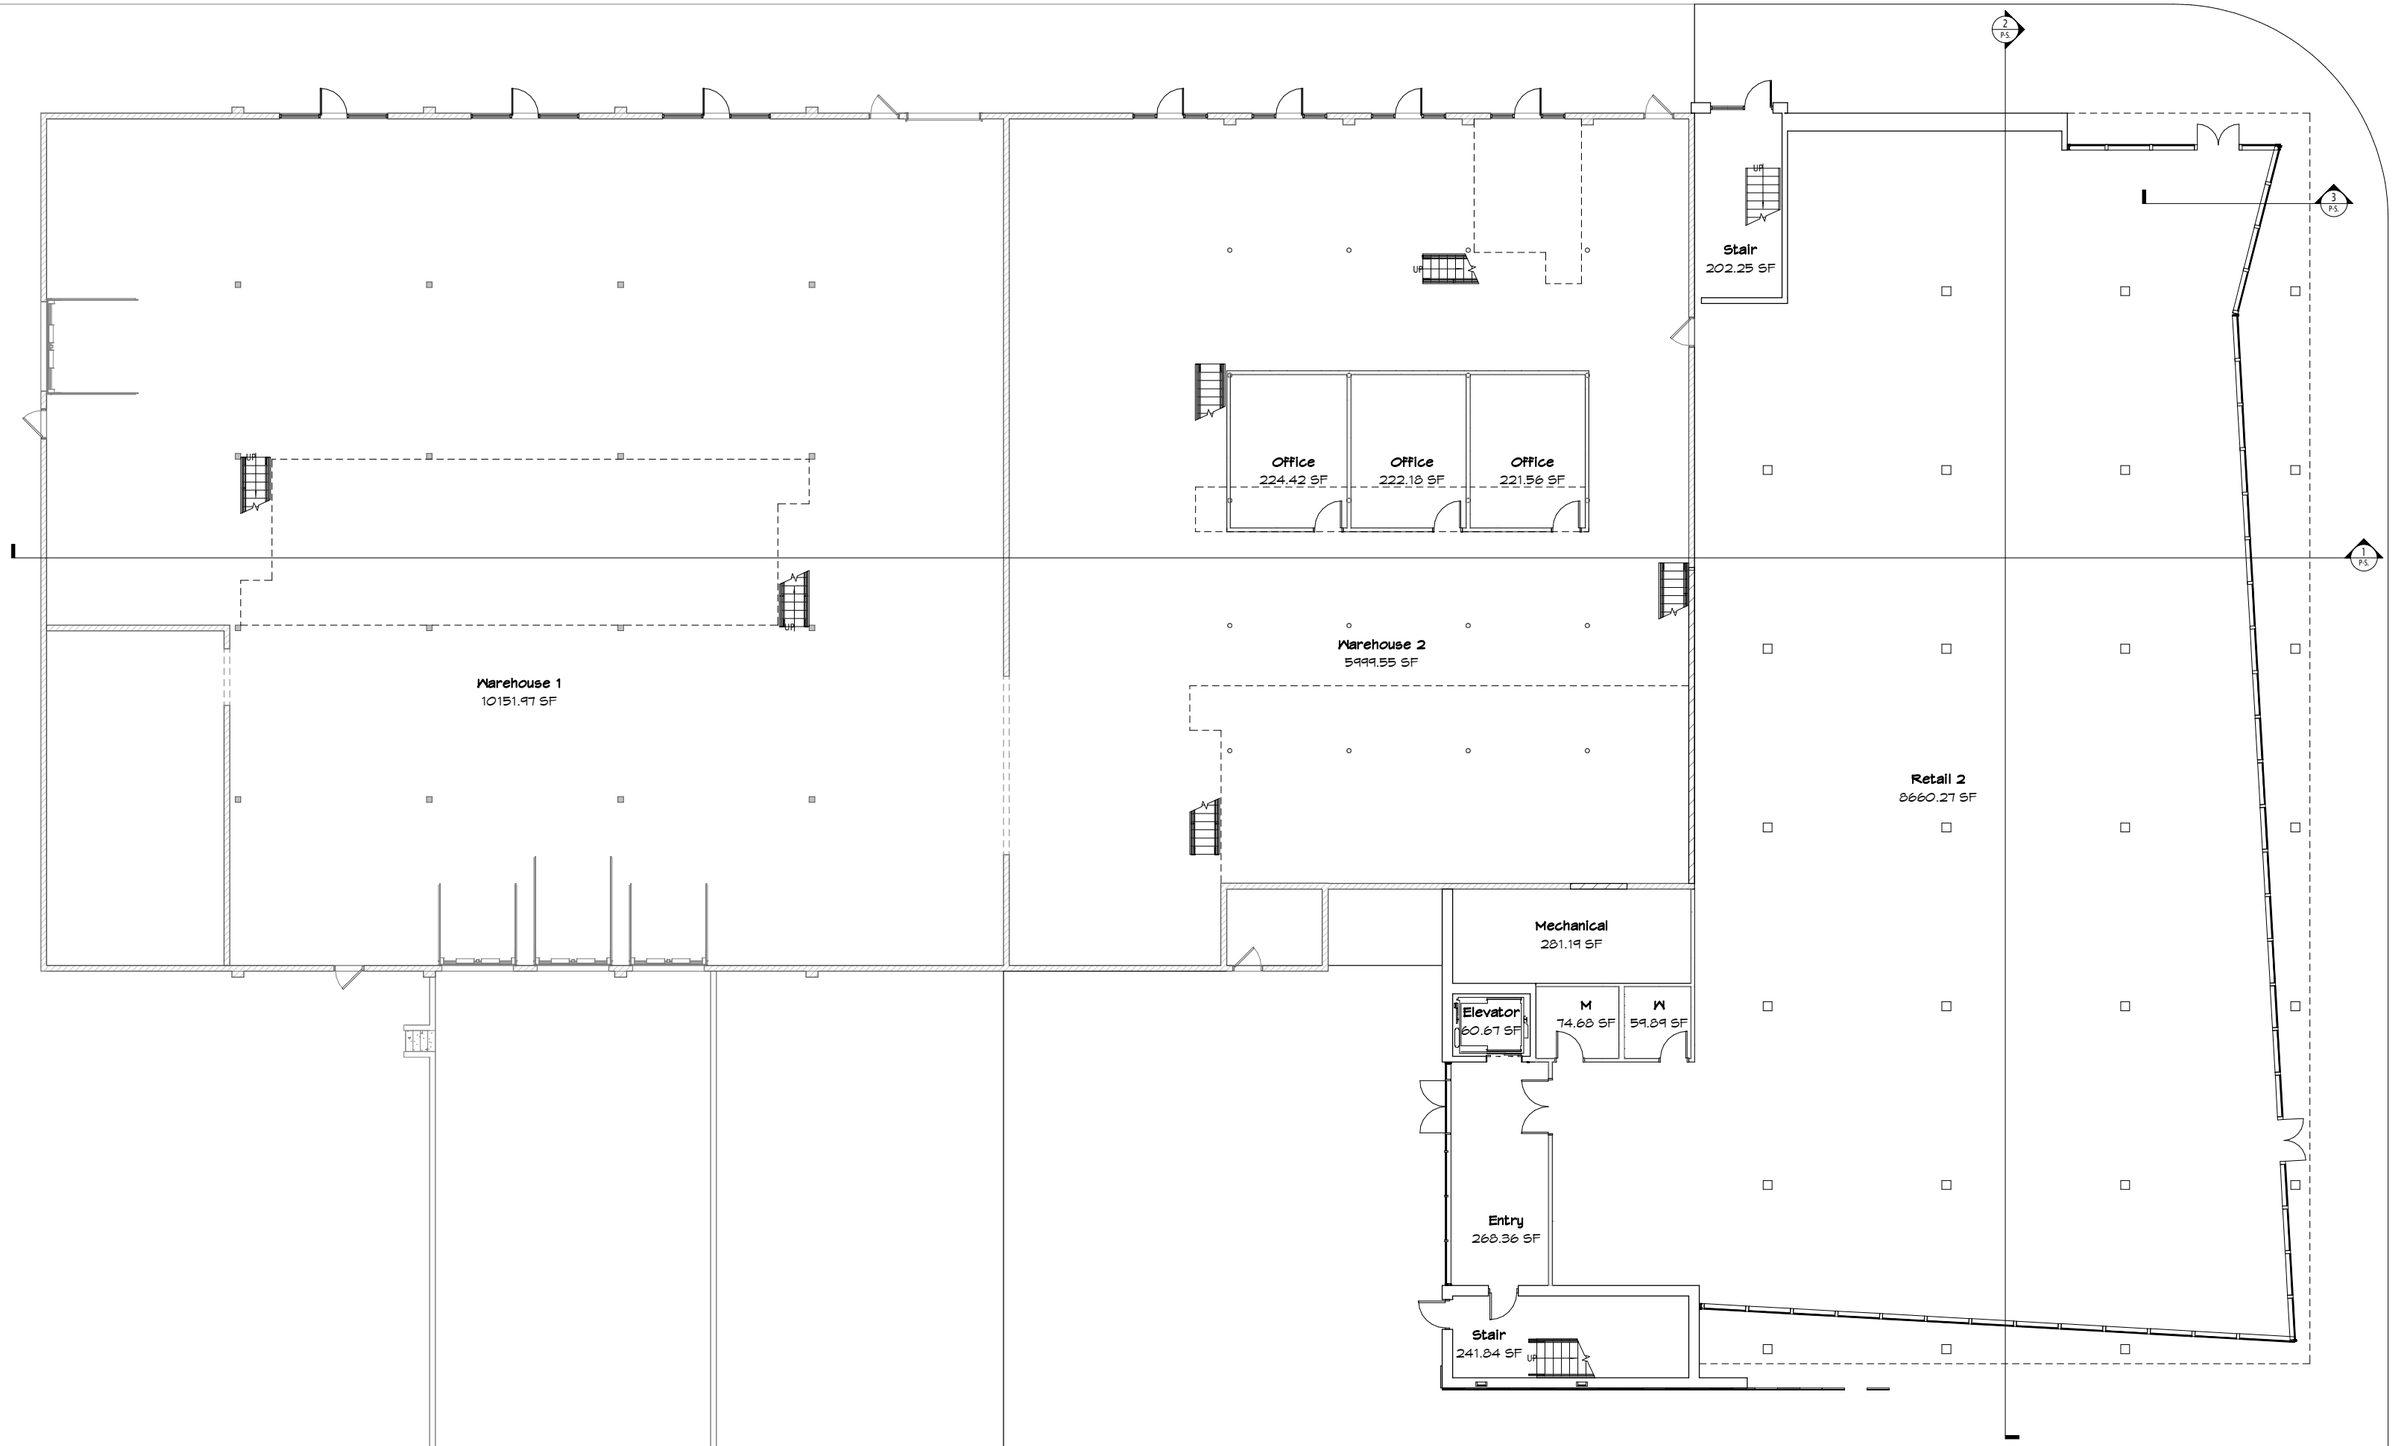

First Floor

0 4 8 16' 32

NORTH

ACOCK
ASSOCIATES
ARCHITECTS

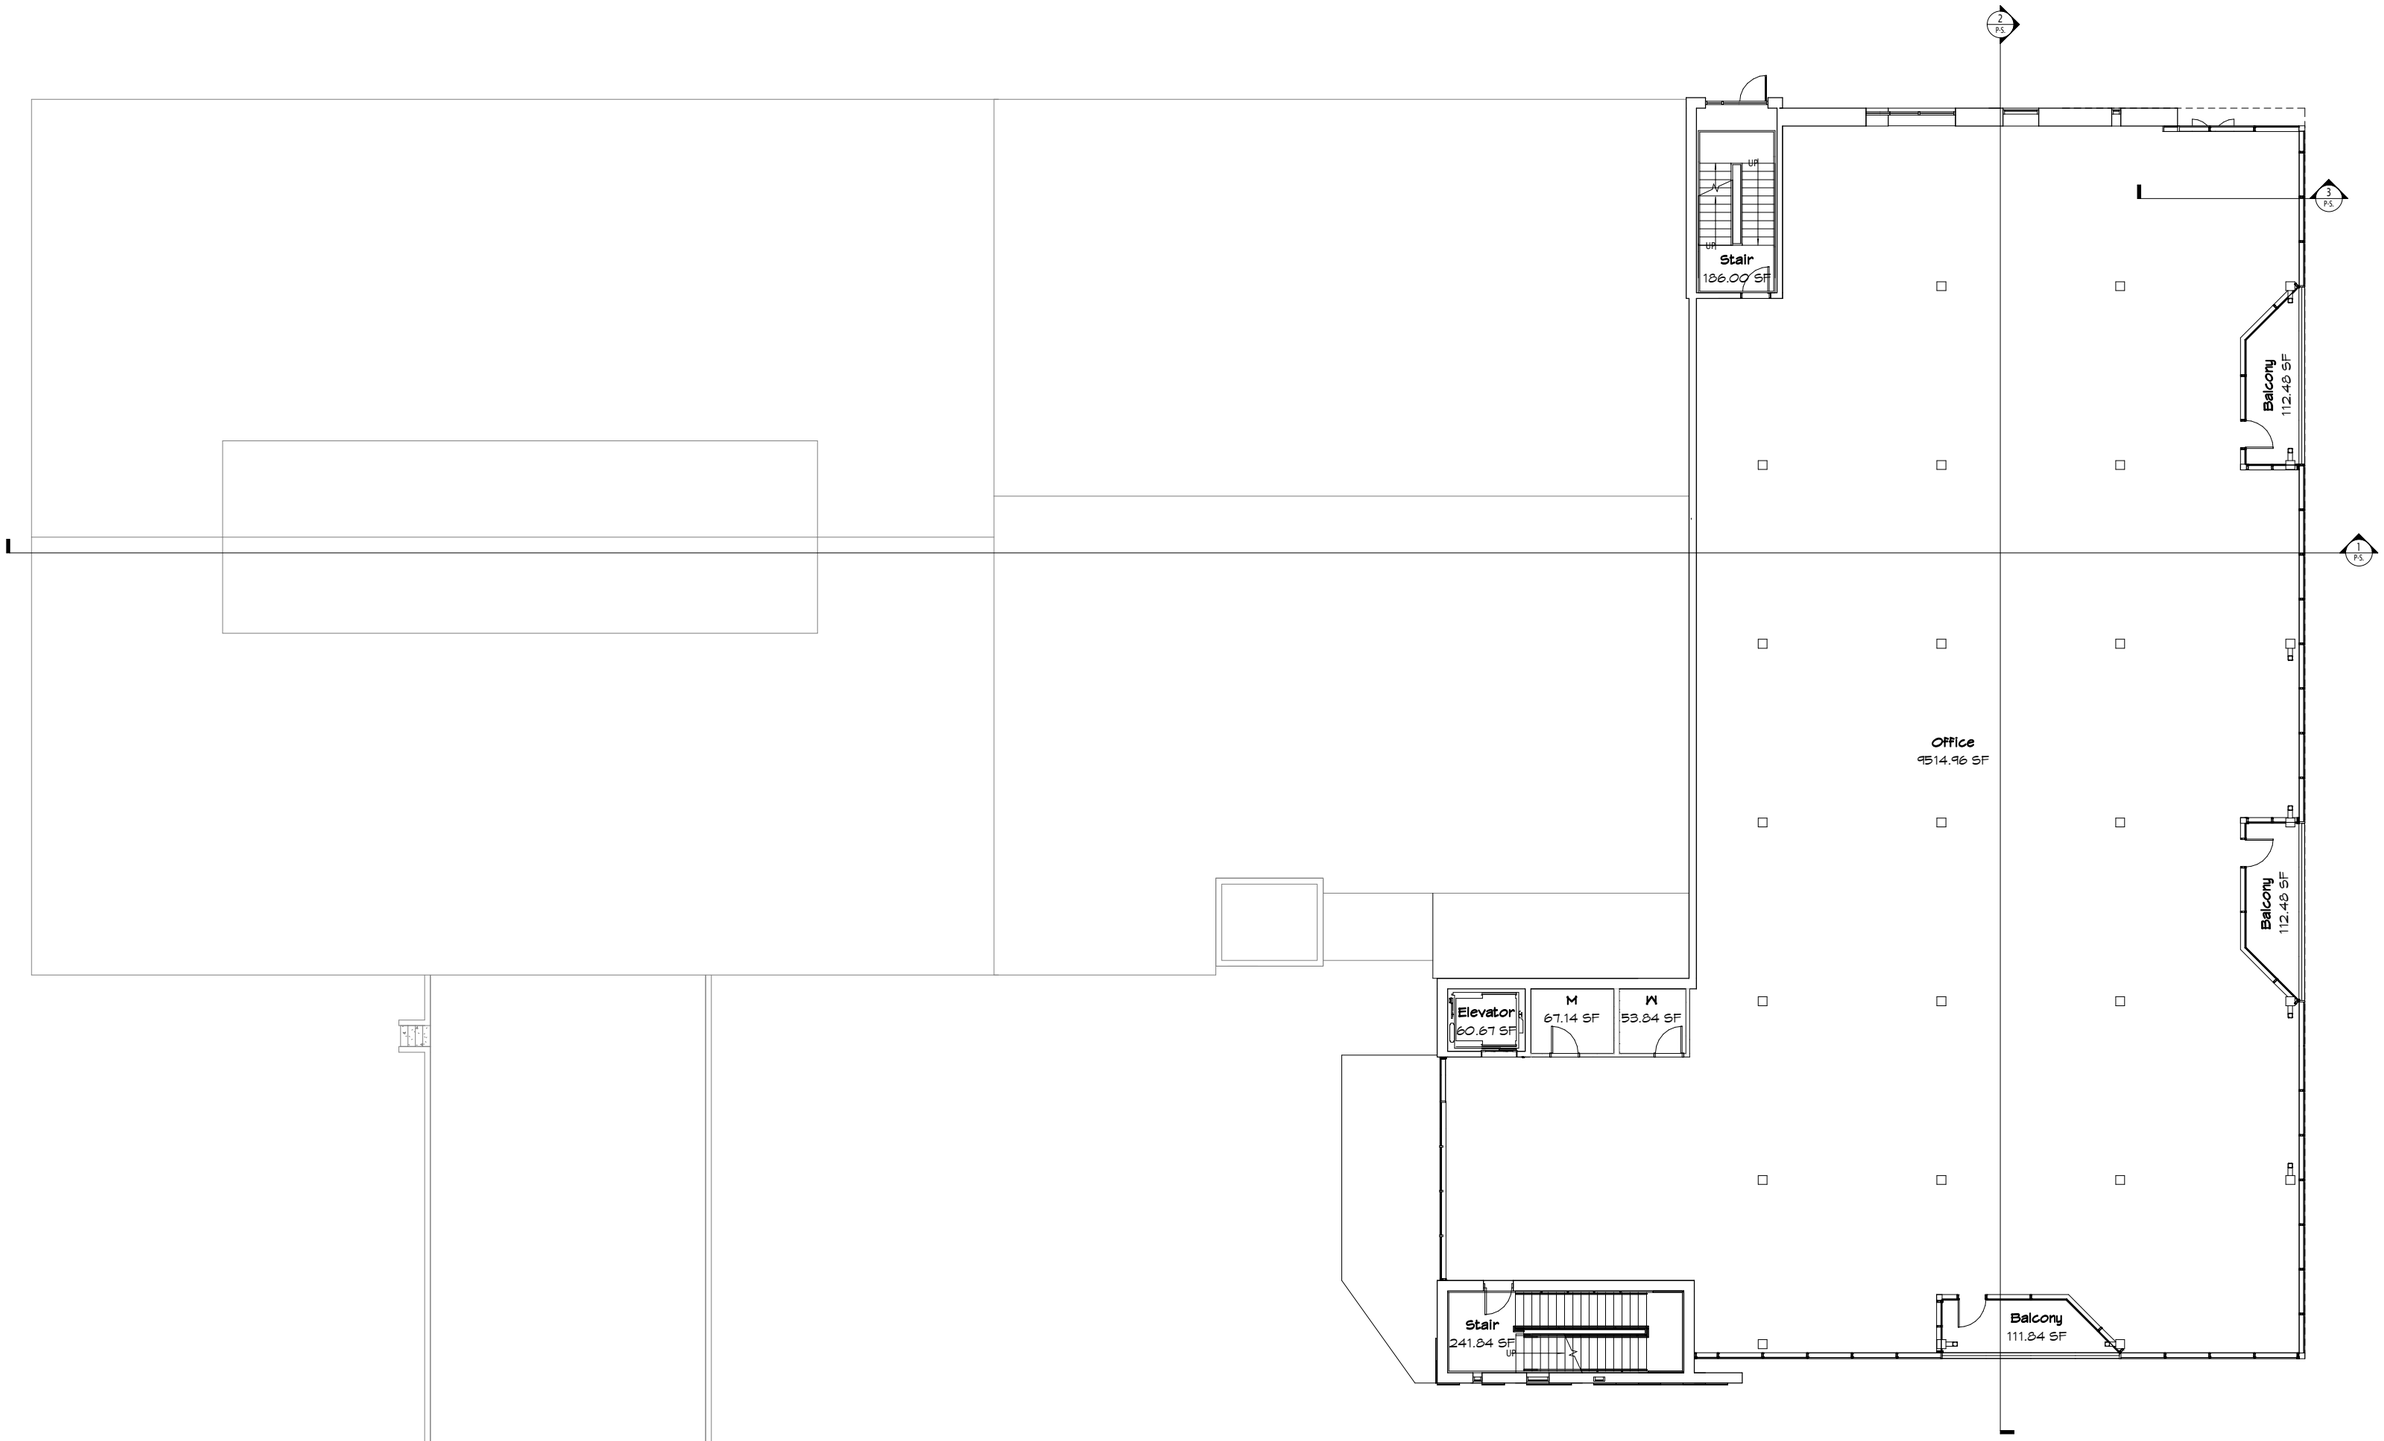

Second Floor

0 4 8 16' 32

NORTH

ACOCK
ASSOCIATES
ARCHITECTS

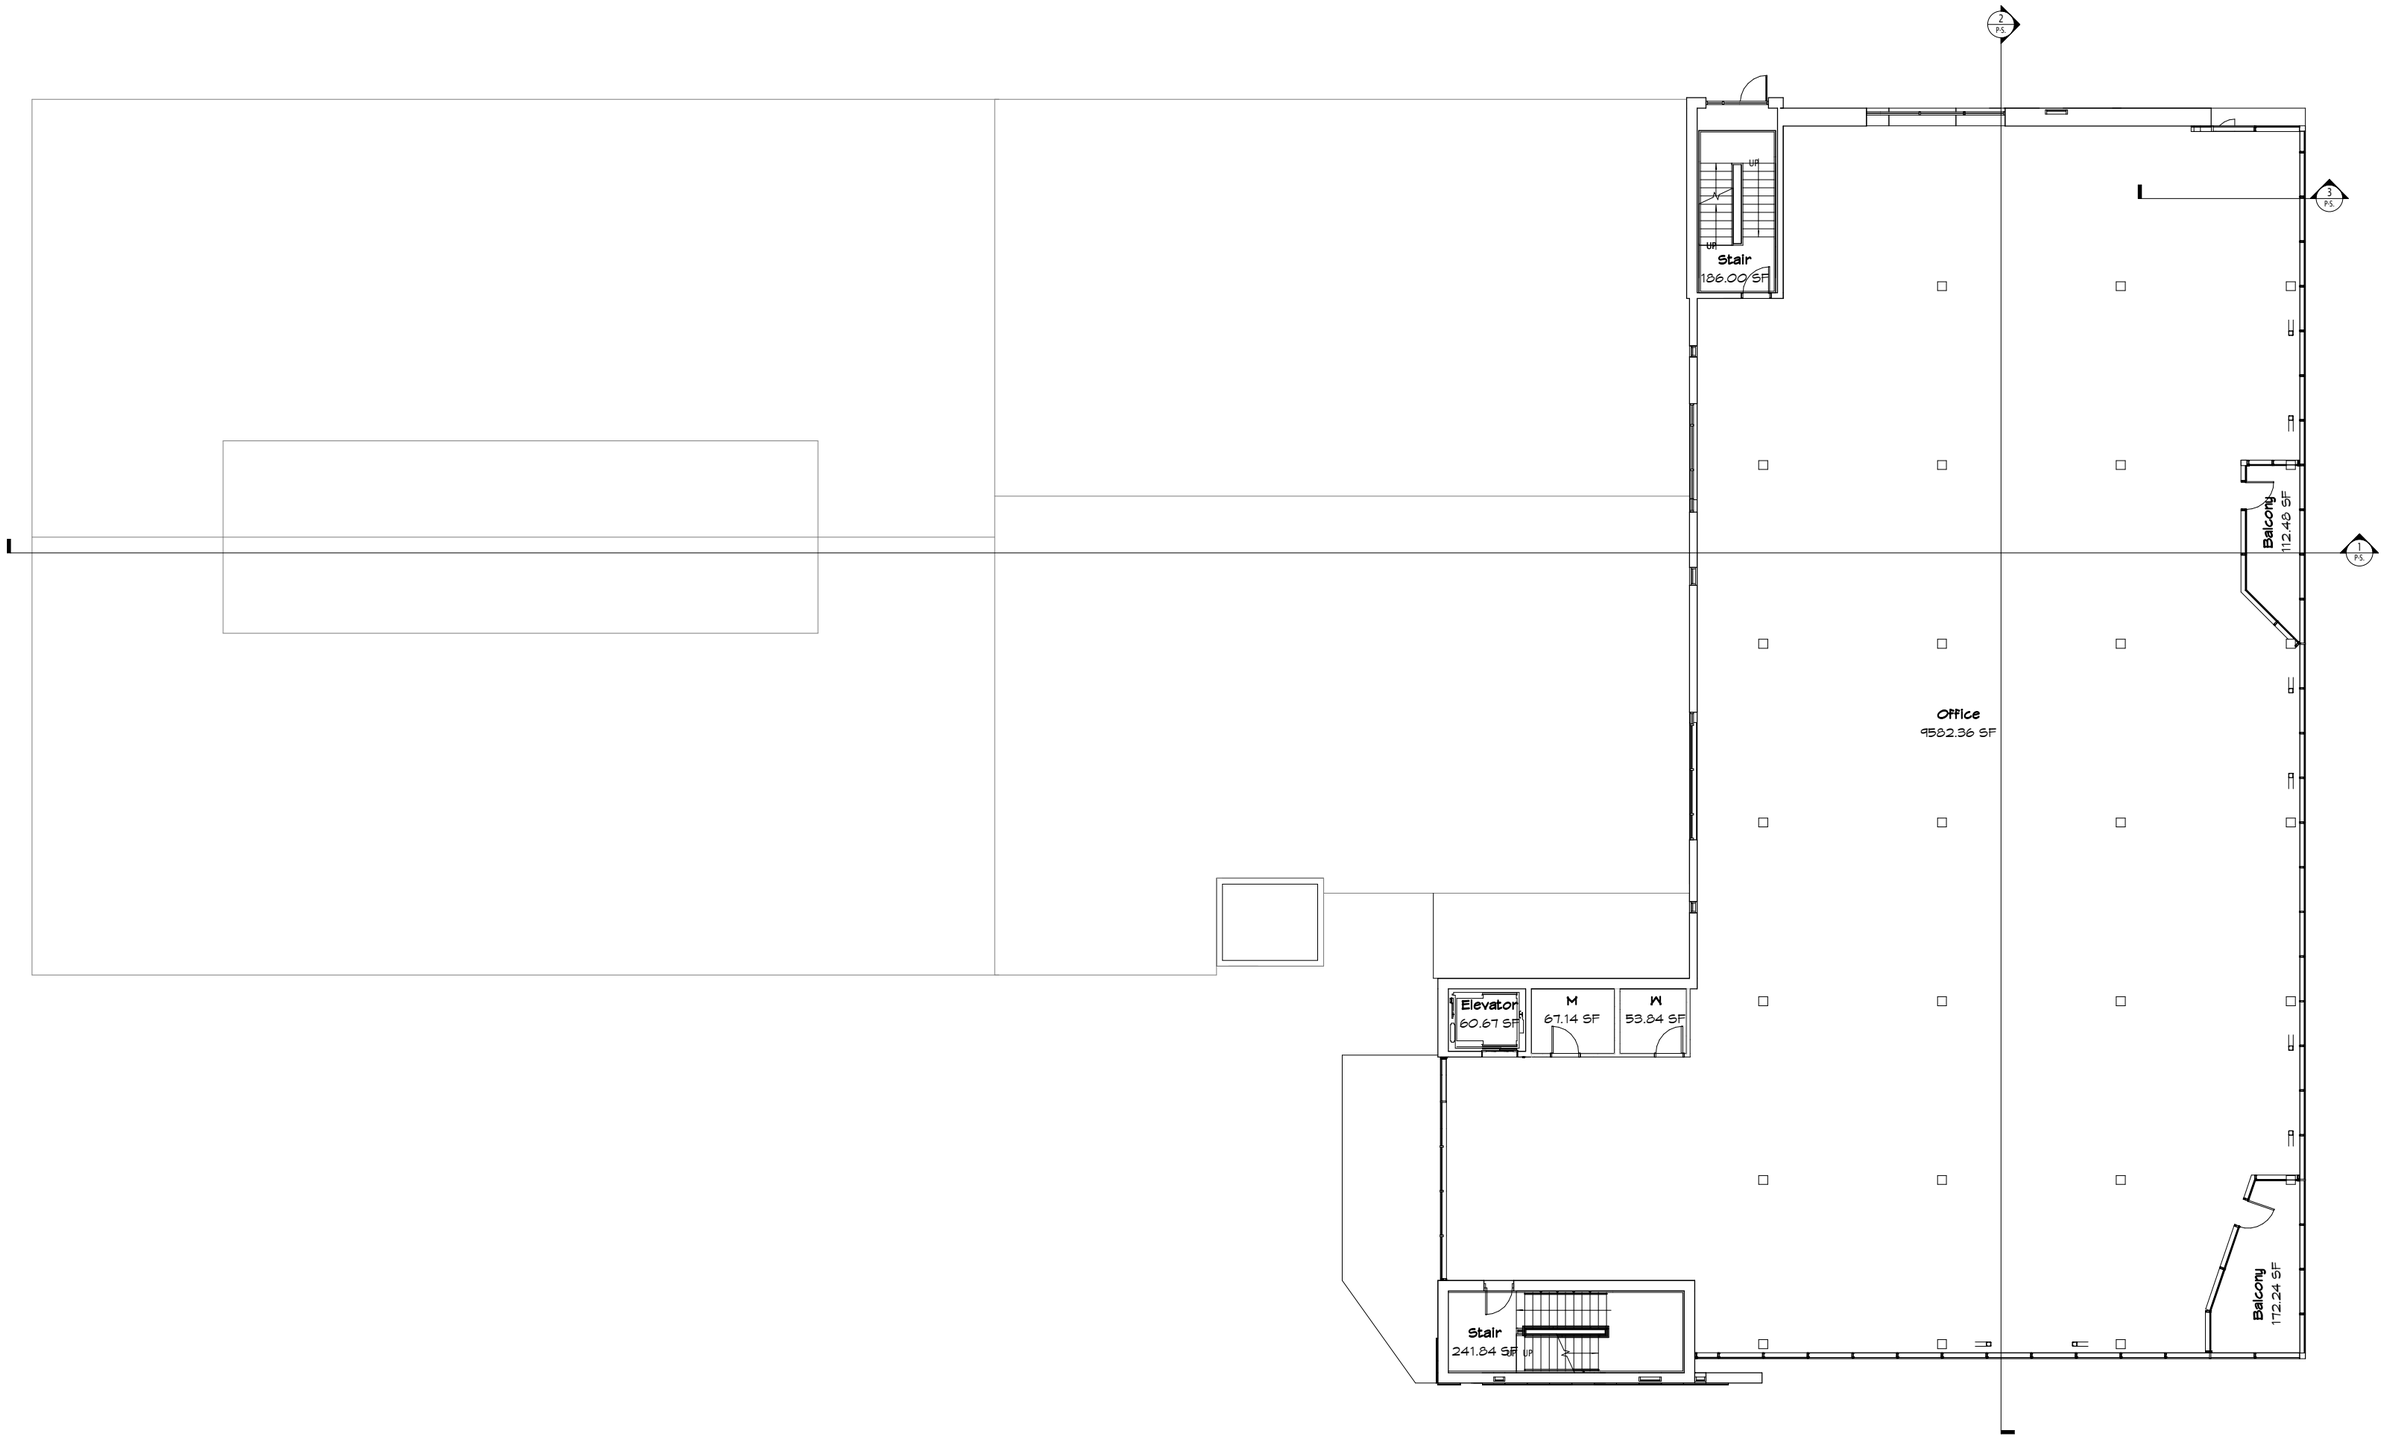

Third Floor

0 4 8 16' 32

NORTH

ACOCK
ASSOCIATES
ARCHITECTS

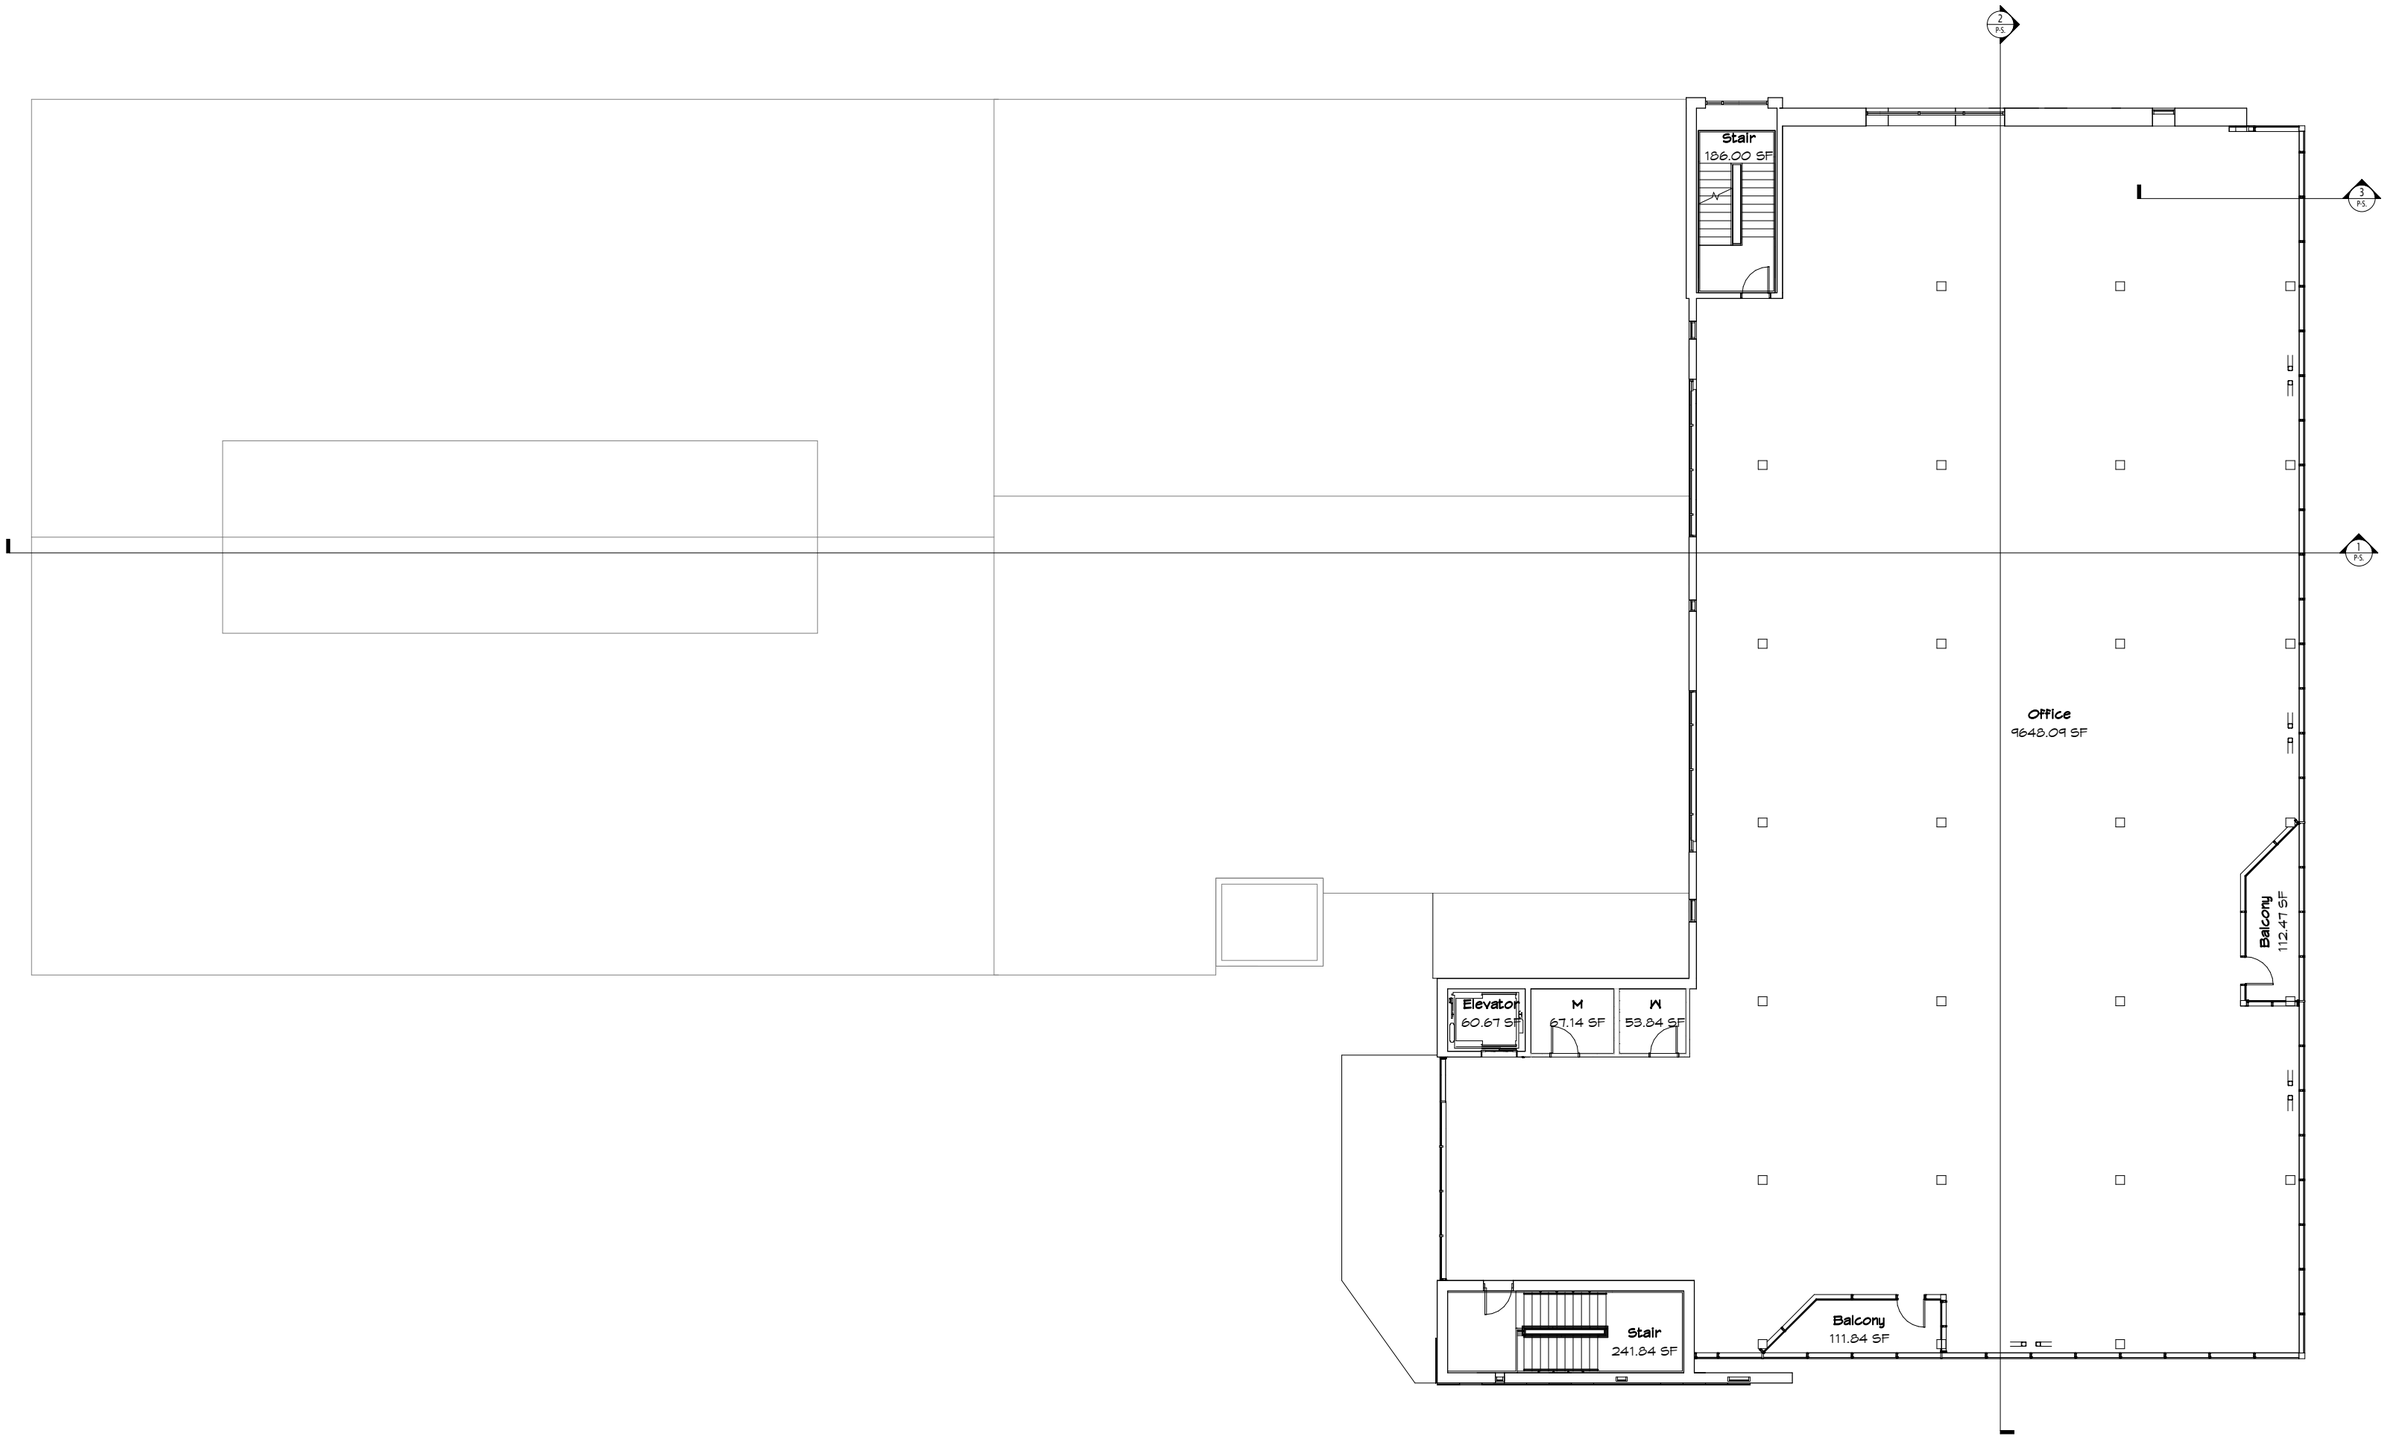

Fourth Floor

0 4 8 16' 32

NORTH

ACOCK
ASSOCIATES
ARCHITECTS

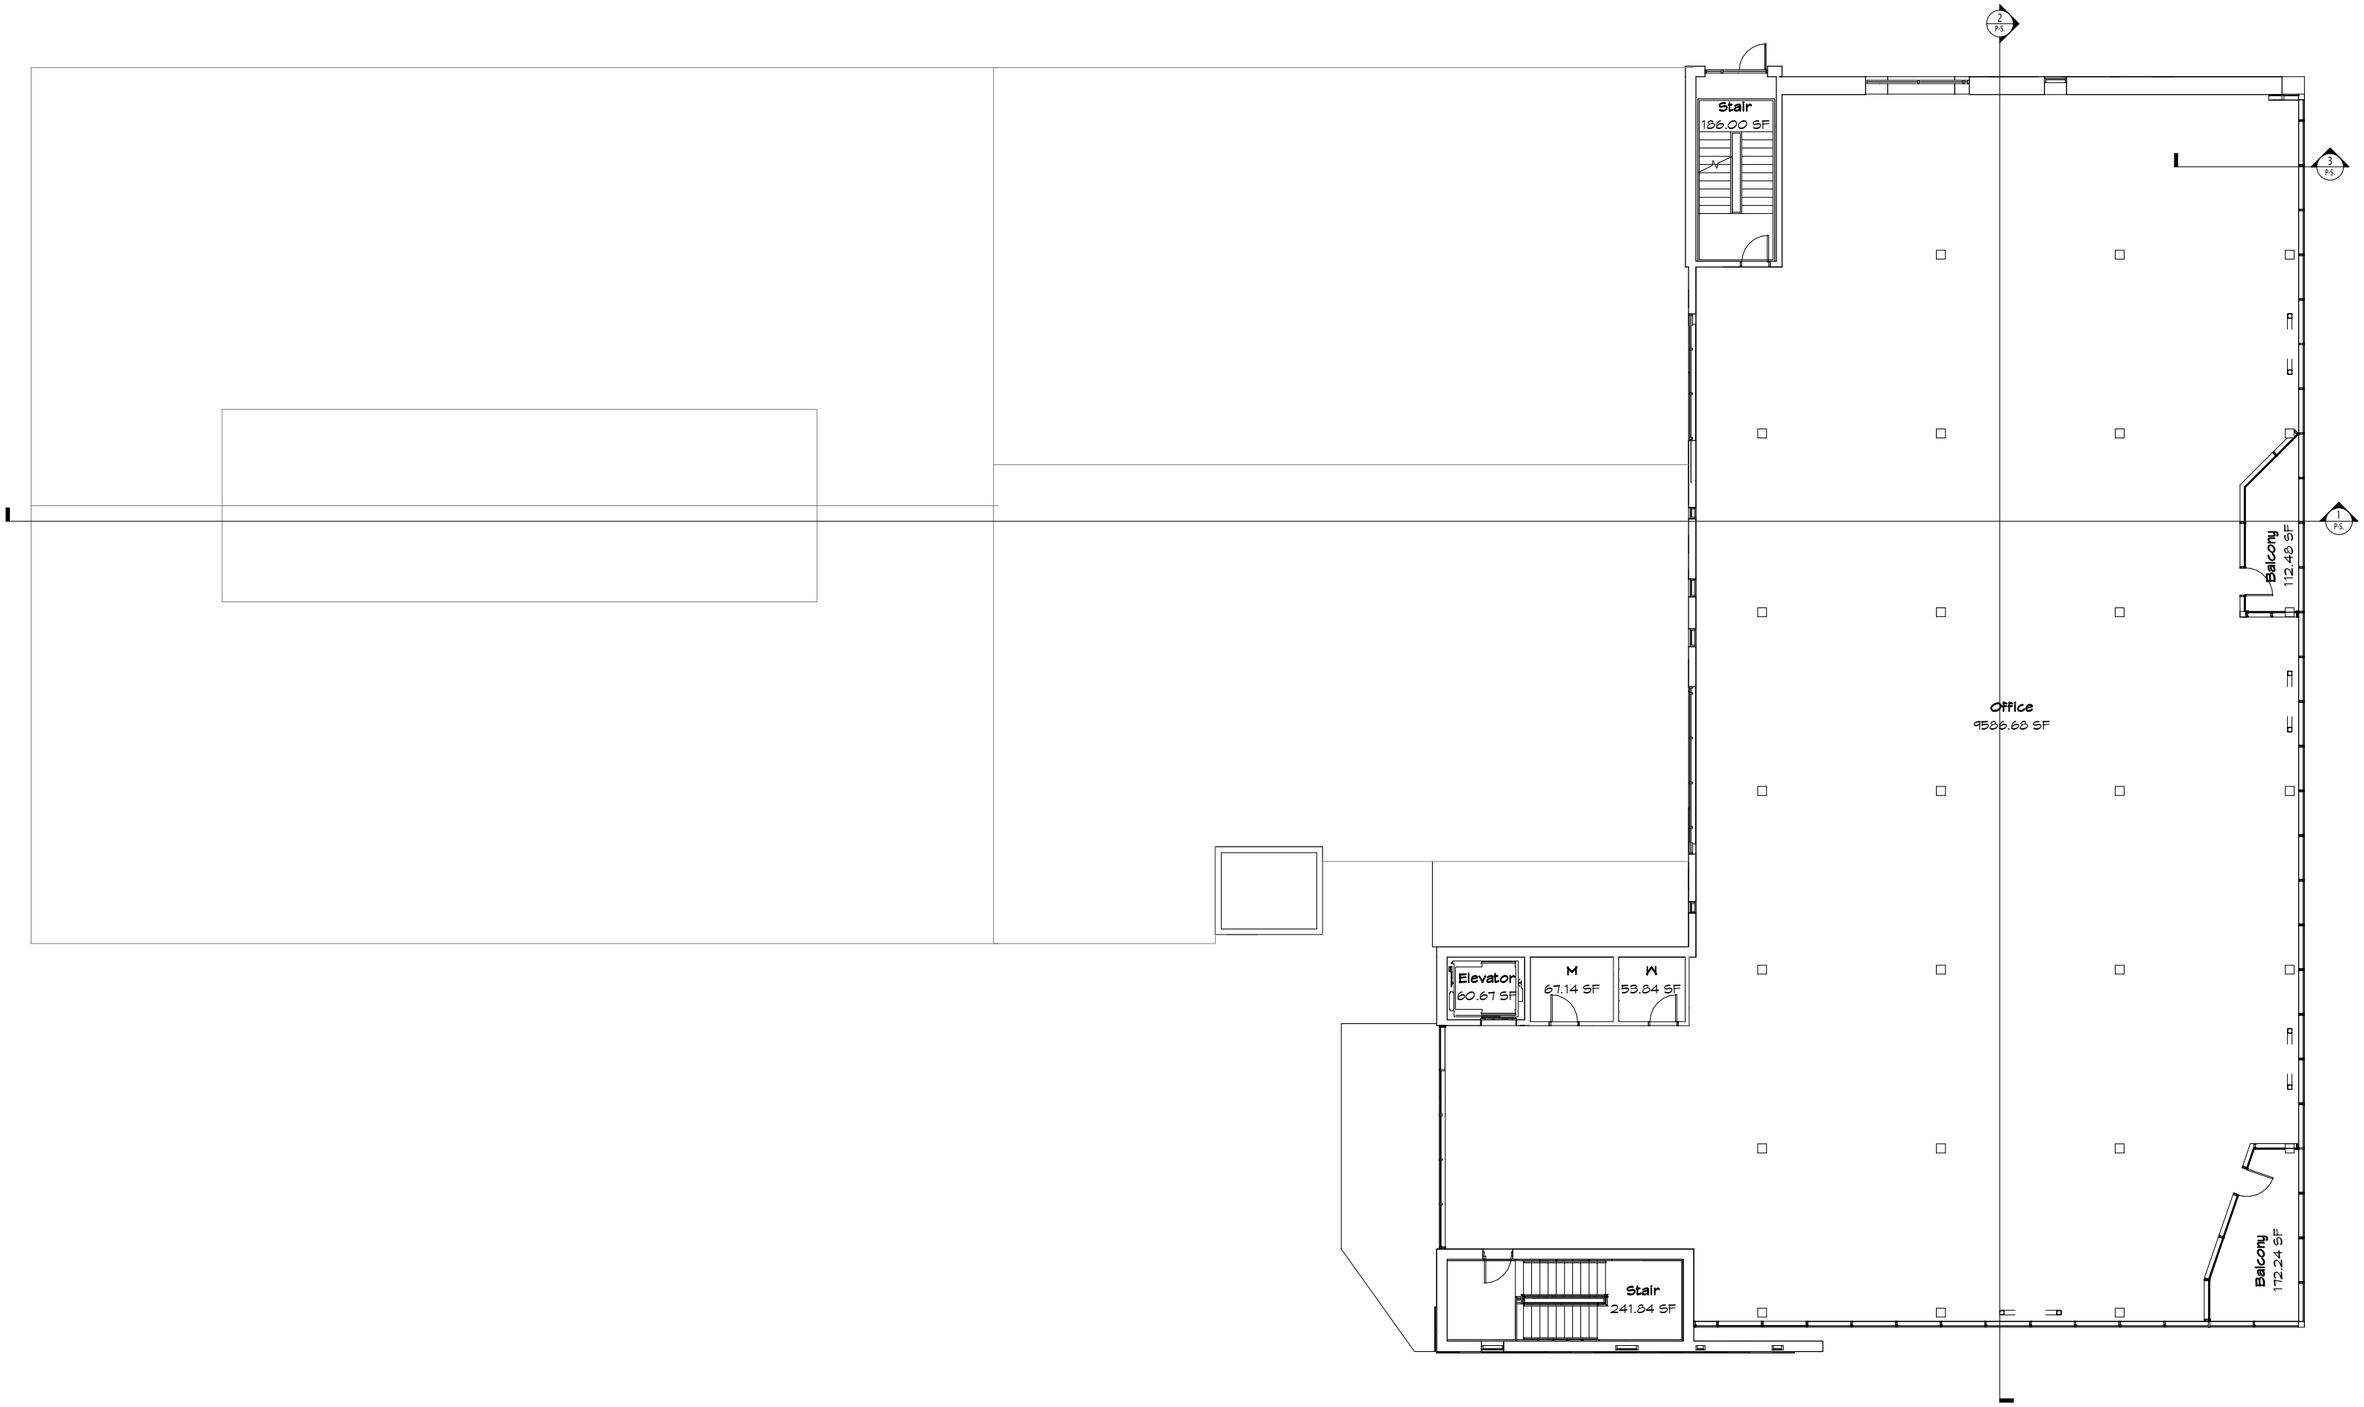

Fifth Floor

0 4 8 16' 32

NORTH

ACOCK
ASSOCIATES
ARCHITECTS

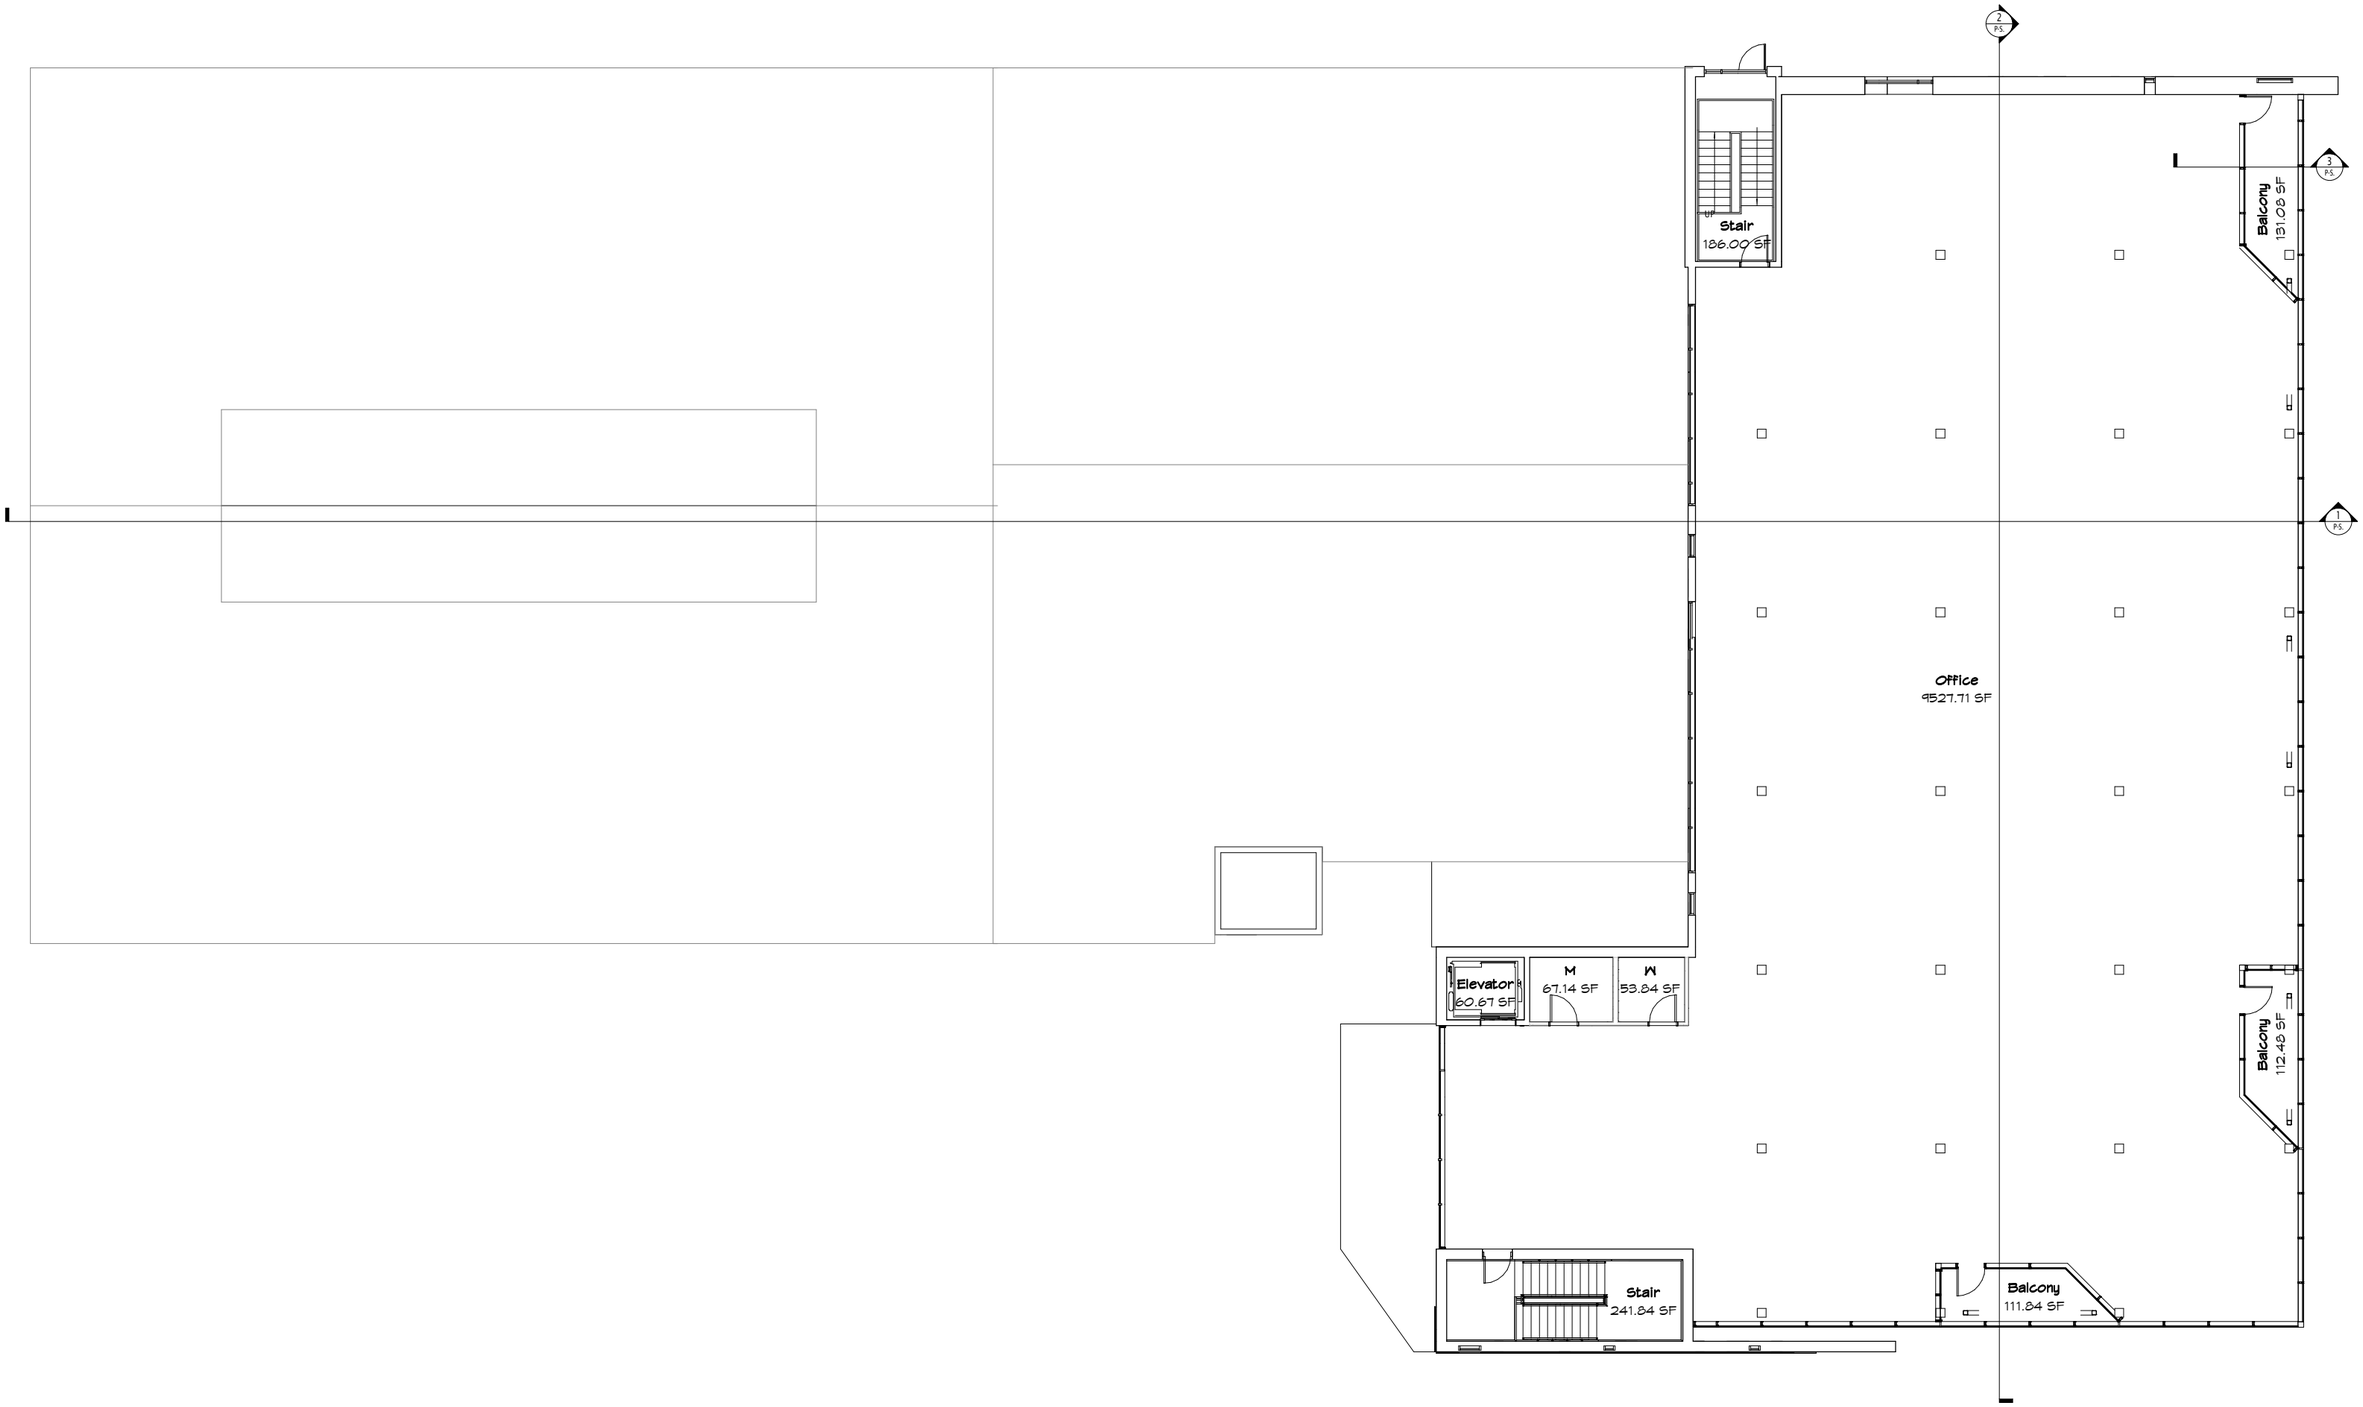

Sixth Floor

ACOCK
ASSOCIATES
ARCHITECTS

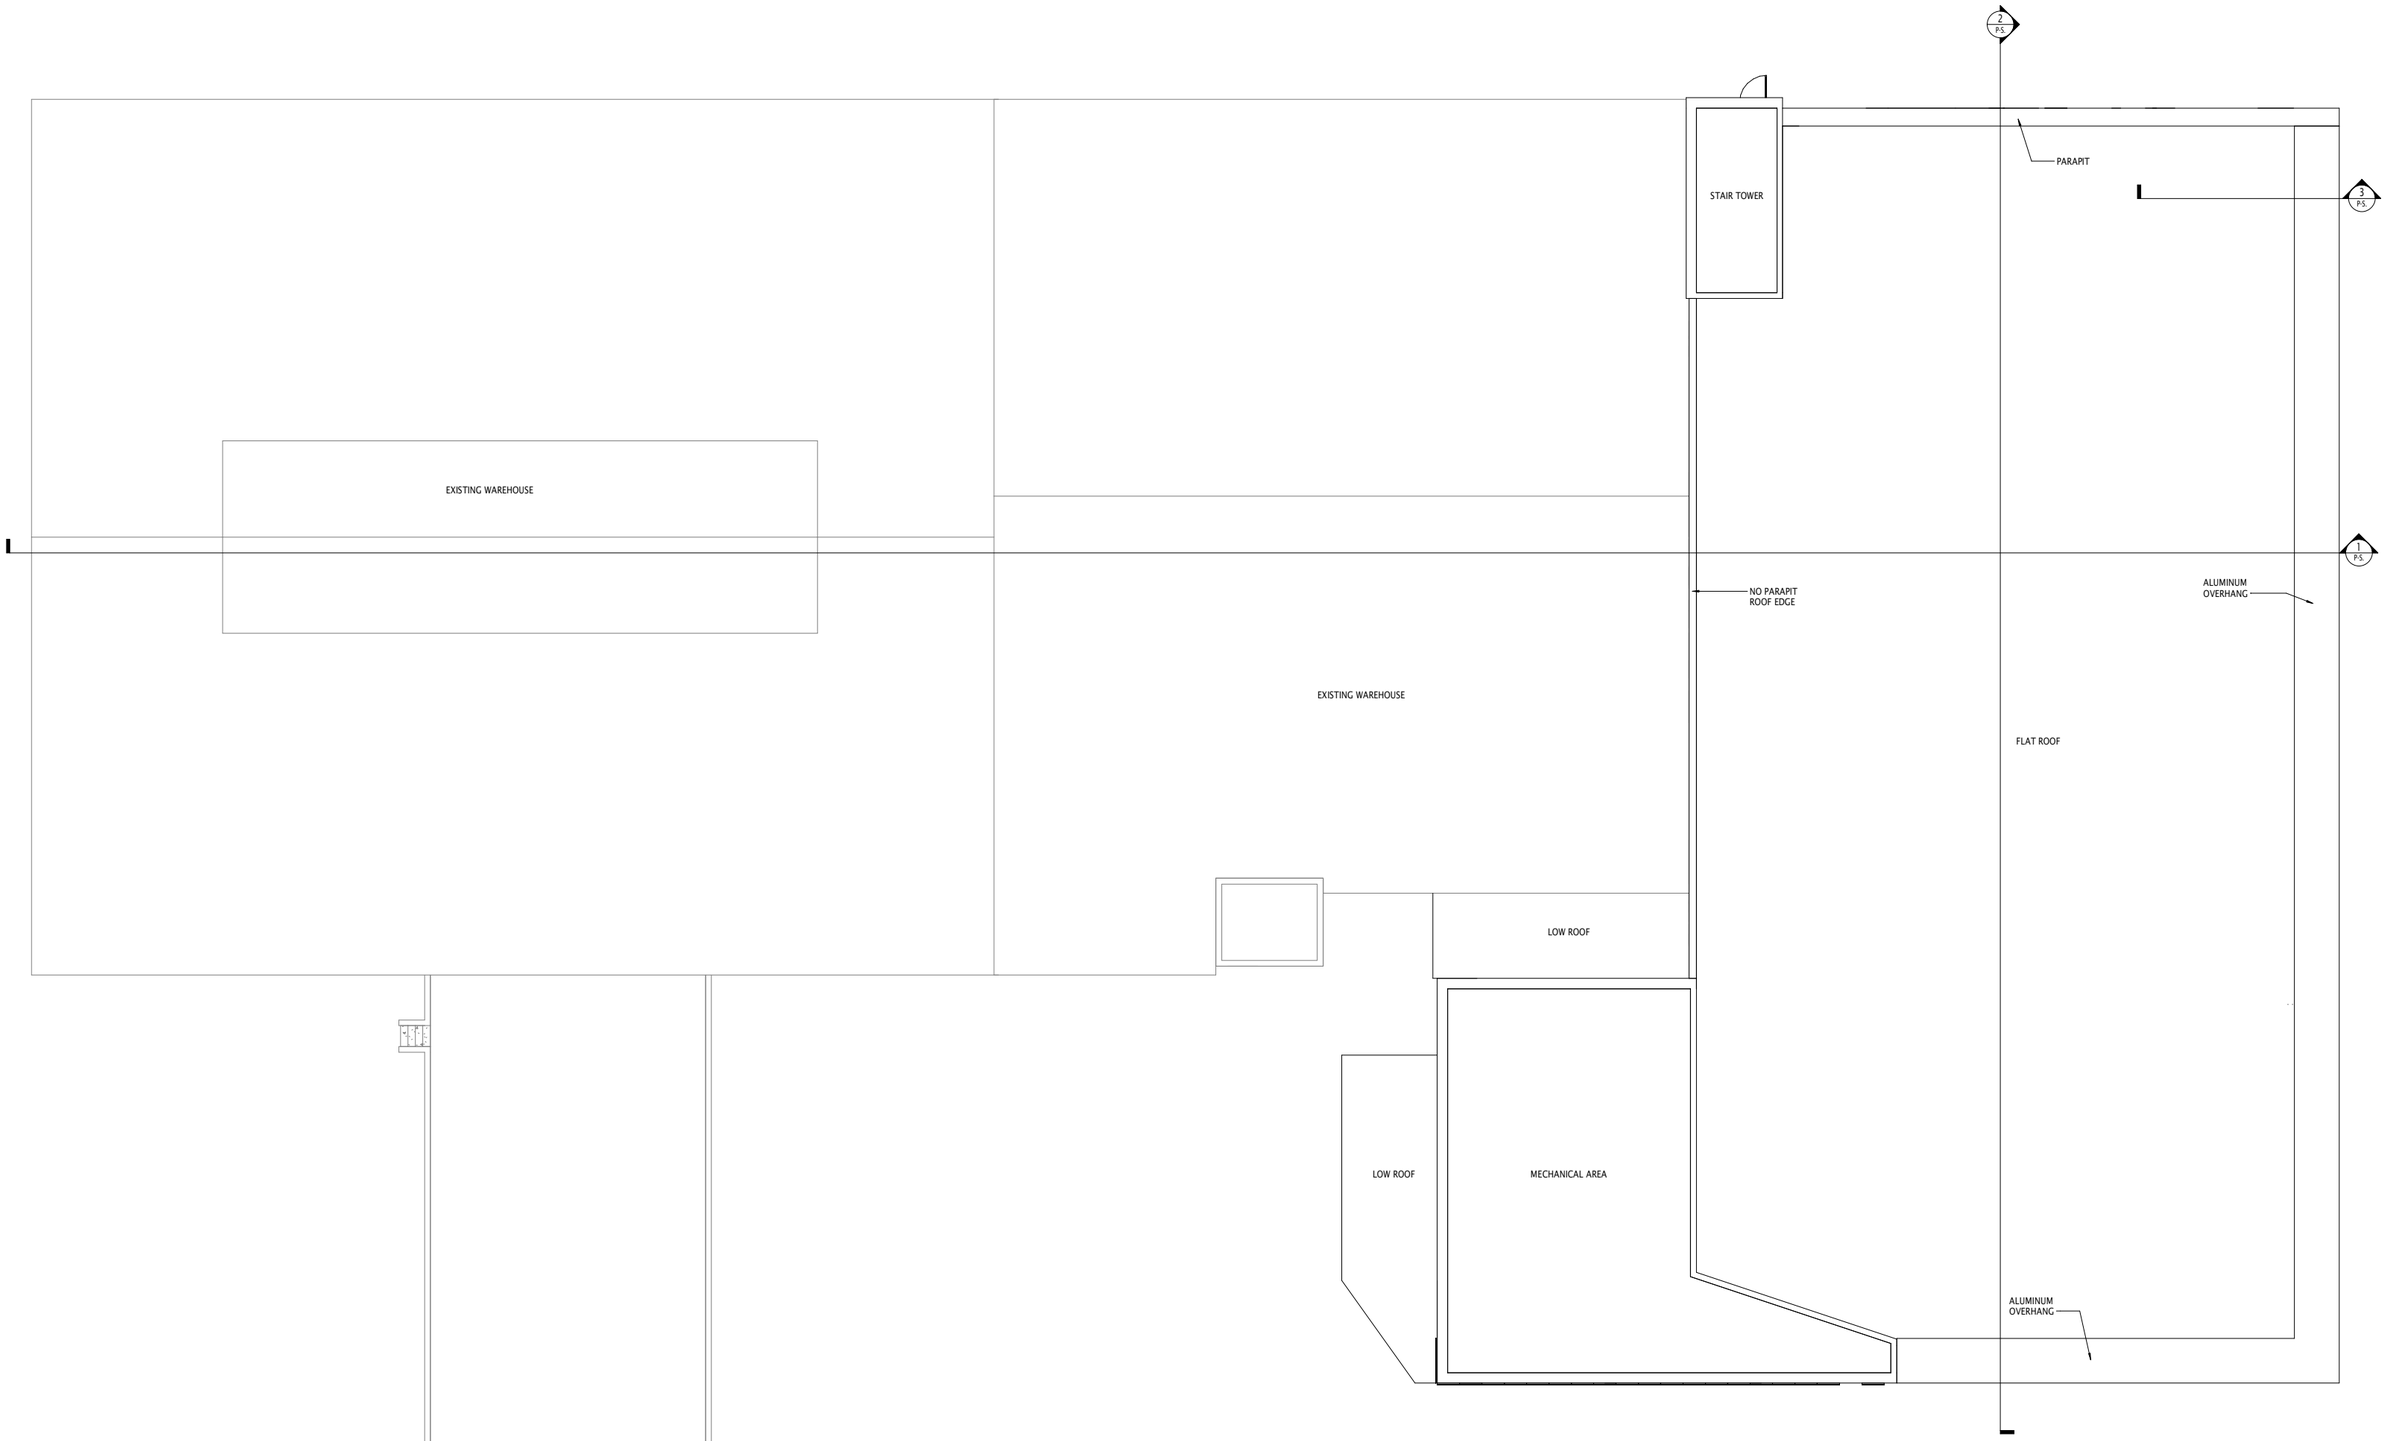

Roof Plan

0 4 8 16' 32

NORTH

ACOCK
ASSOCIATES
ARCHITECTS

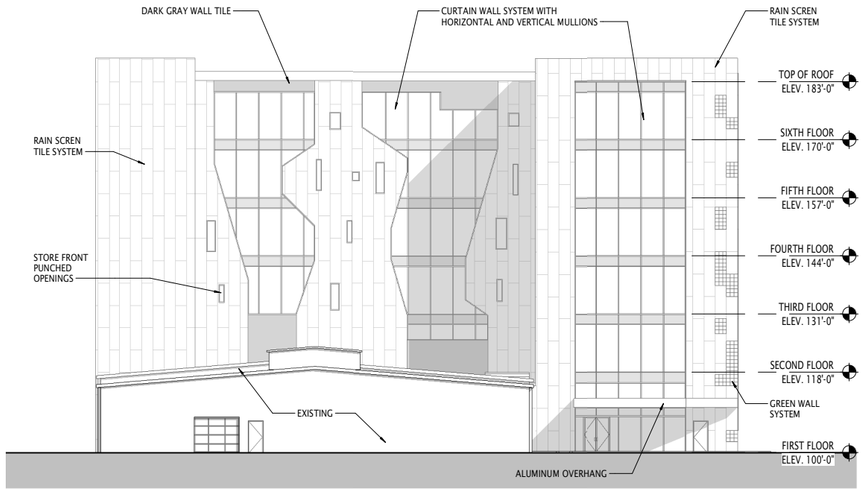

Overall South Elevation

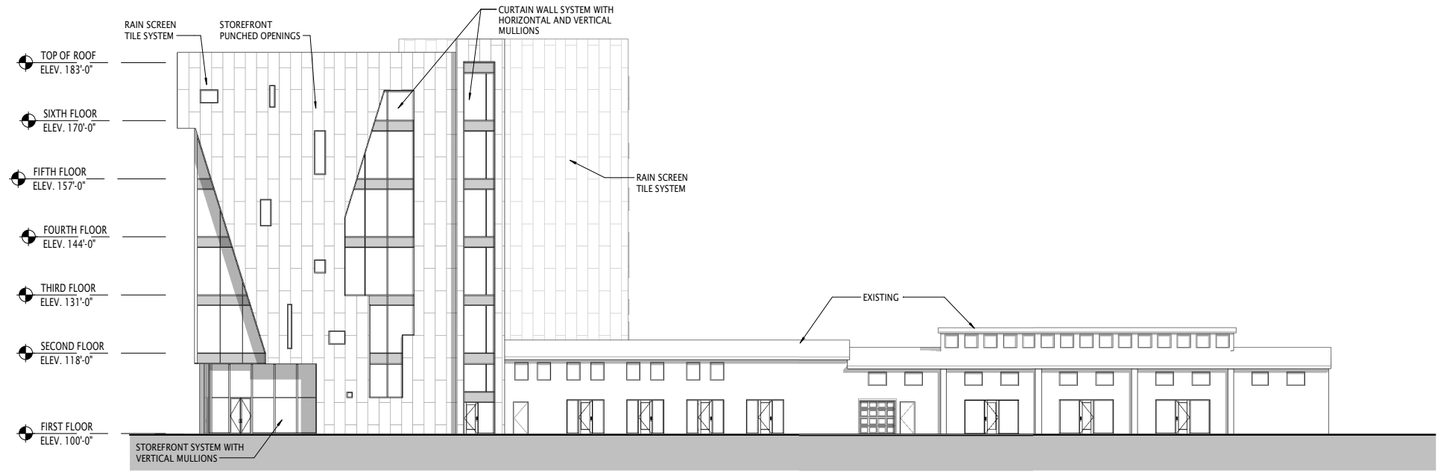

Overall West Elevation

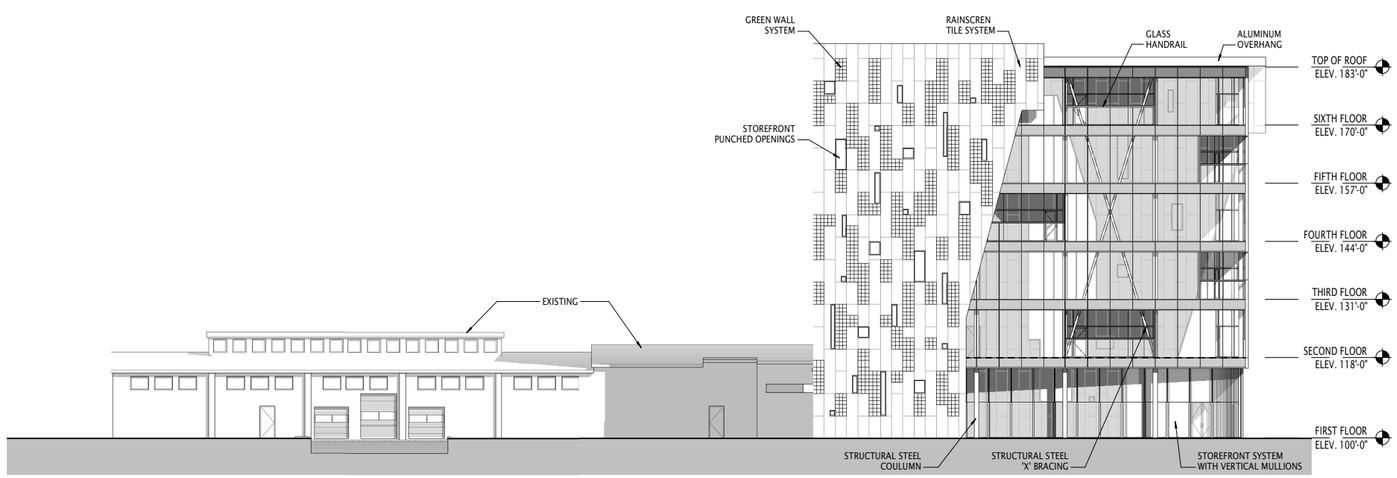

Overall East Elevation

Overall North Elevation

Exterior Elevations

0 8' 16' 32' 64'

ACOCK
ASSOCIATES
ARCHITECTS

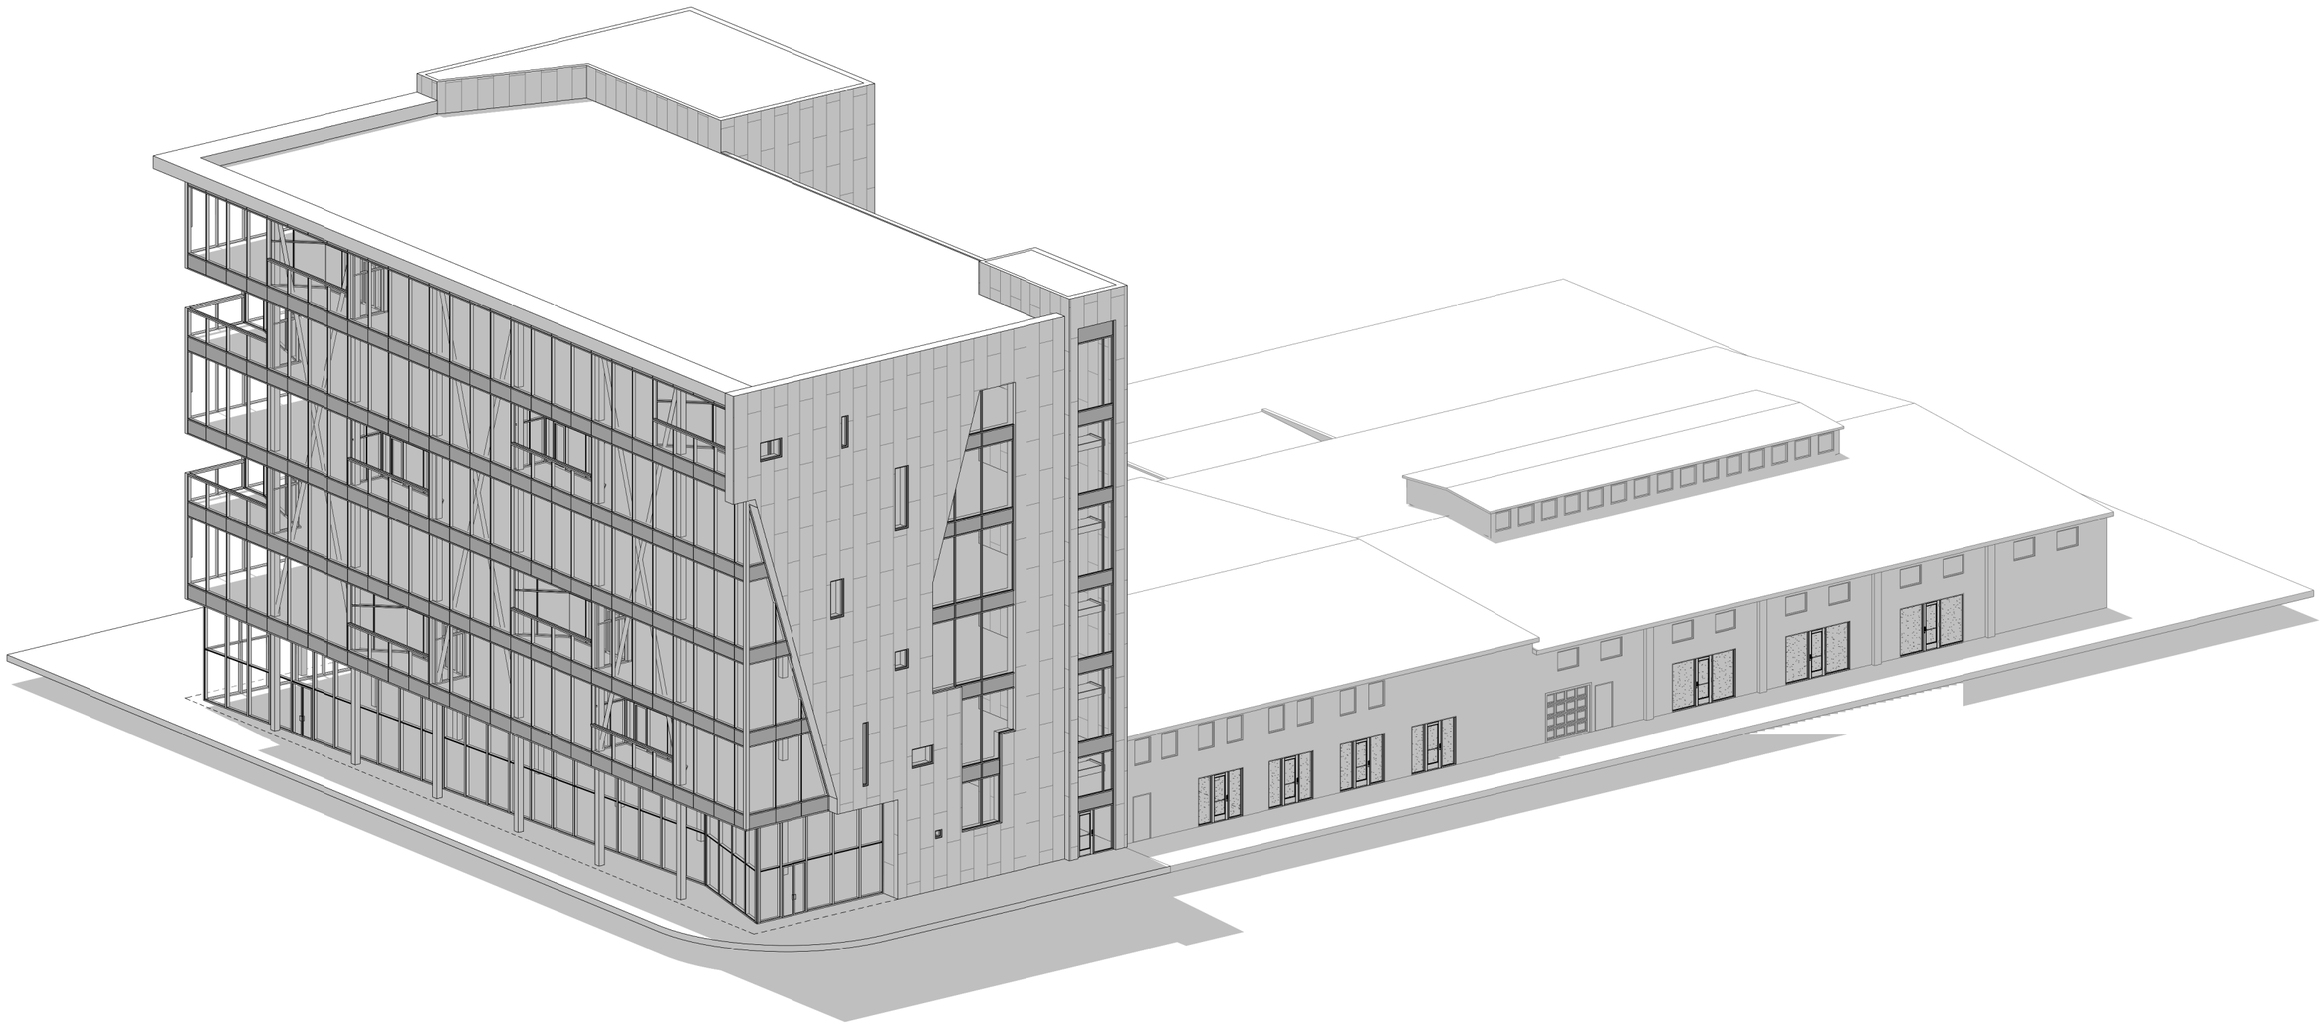

6 Story

ACOCK
ASSOCIATES
ARCHITECTS

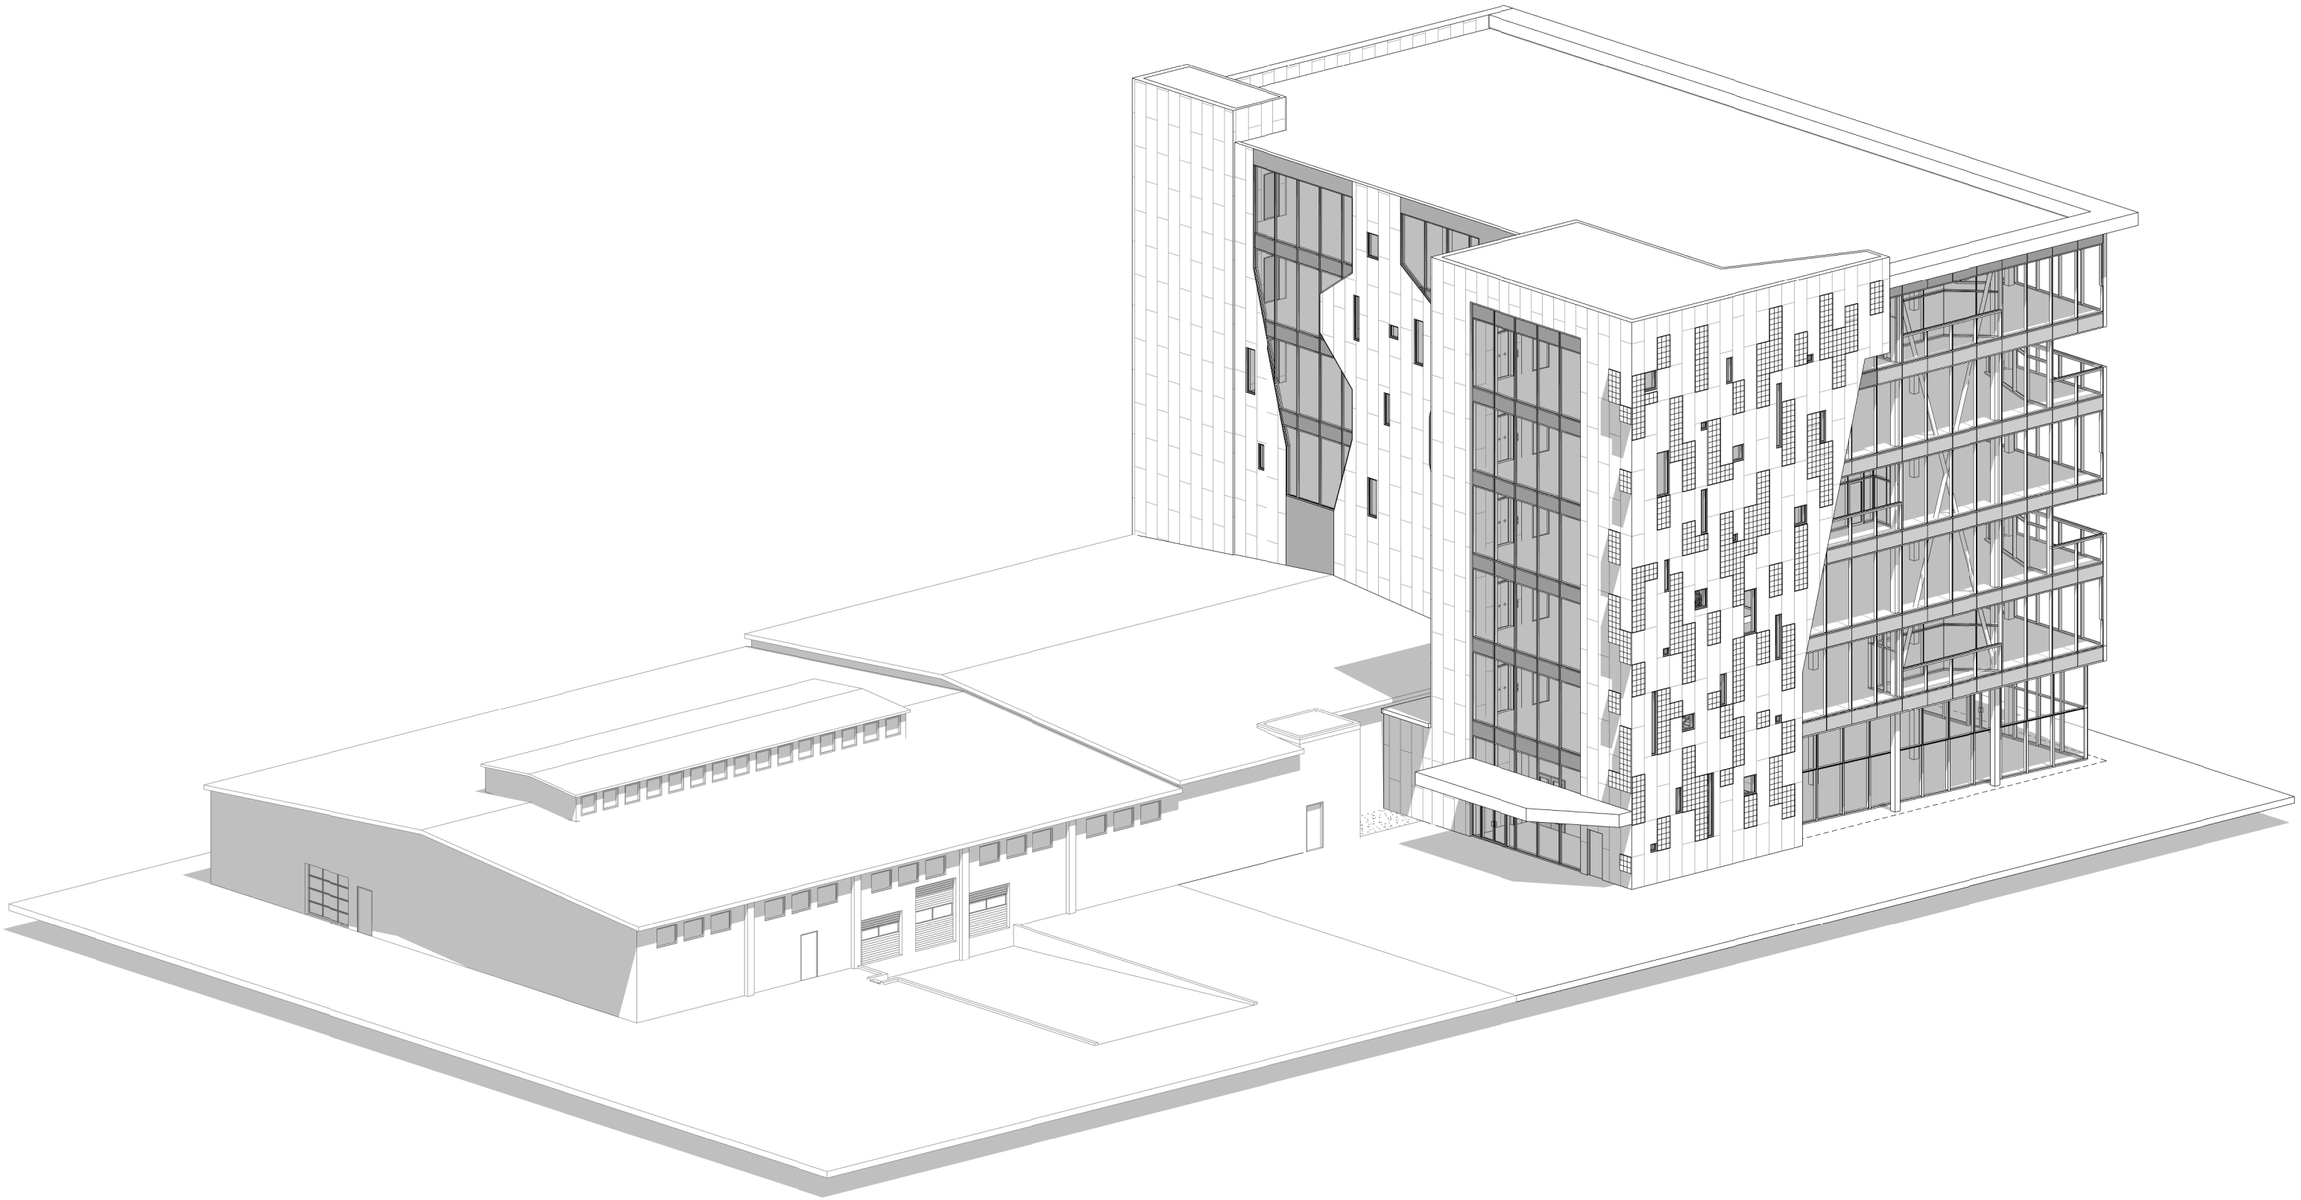

6 Story

ACOCK
ASSOCIATES
ARCHITECTS

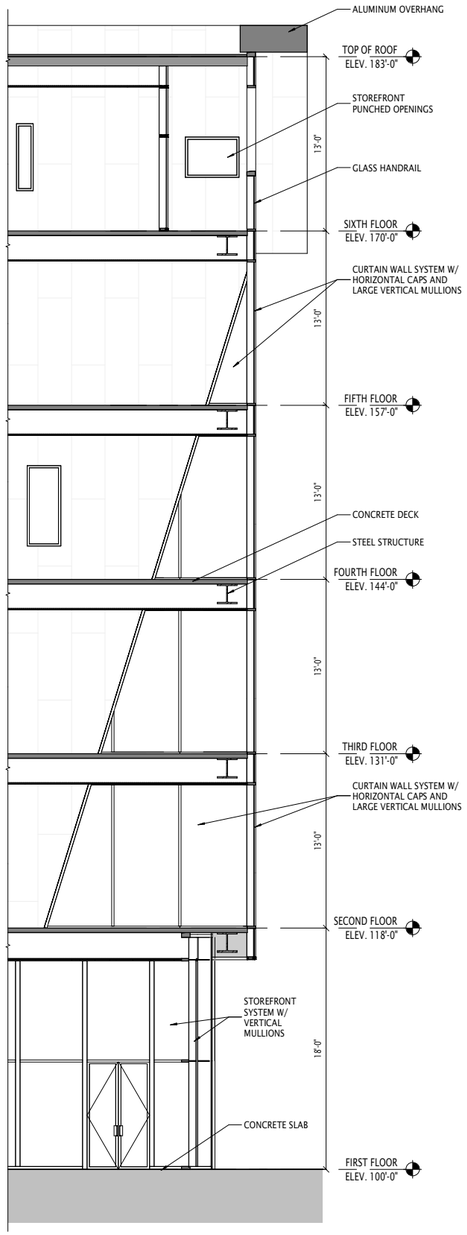

Wall Section 3

3/16" = 1'-0"

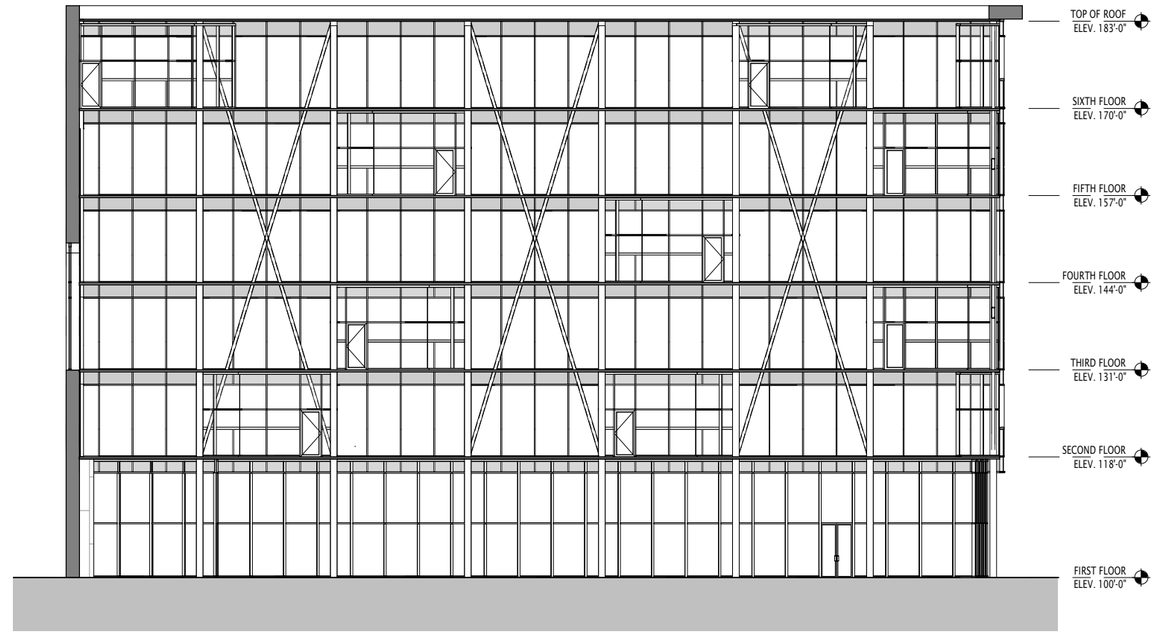

Building Section 2

3/32" = 1'-0"

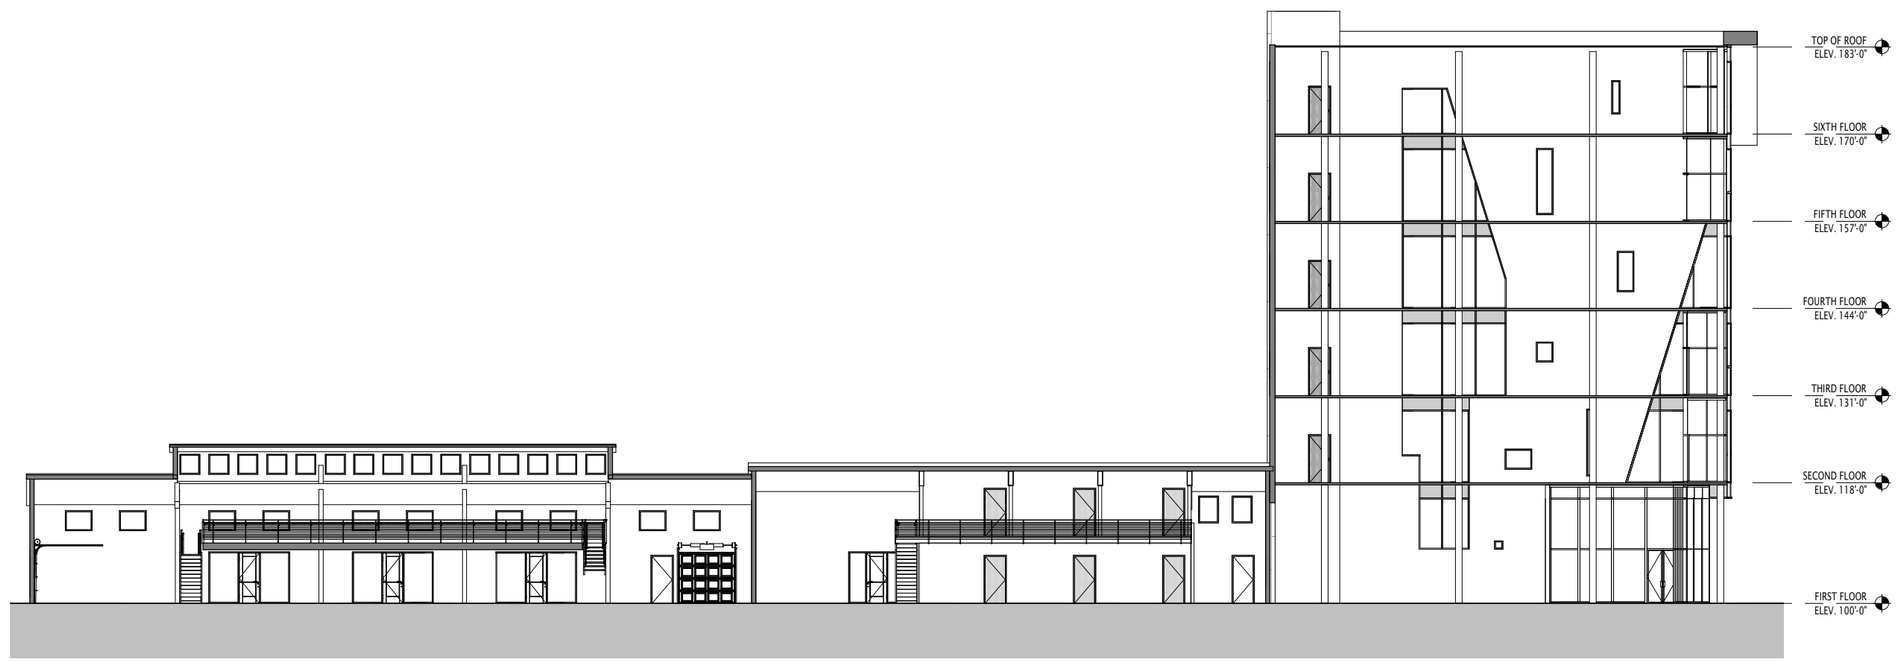

Building Section 1

3/32" = 1'-0"

Building Sections

ACOCK
ASSOCIATES
ARCHITECTS