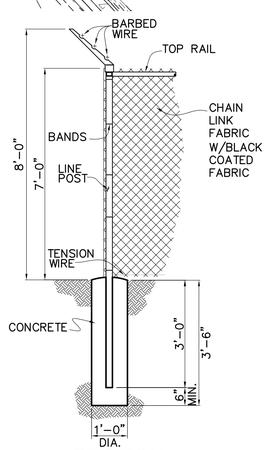

SECTION
CHAIN LINK FENCE DETAIL
NO SCALE

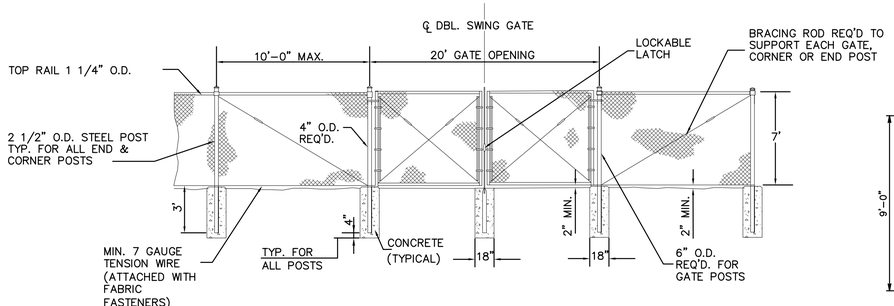

CHAIN-LINK FENCING DETAIL

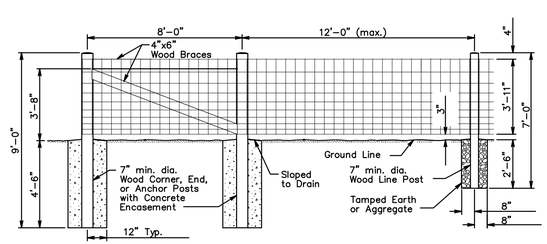

FARM FENCING DETAIL

LEGEND

PROPOSED 8' CHAIN LINK SECURITY FENCE

PROPOSED 4' FARM FENCE

NOTE: ALL 4' FARM FENCE TO BE INSTALLED 1.00' INSIDE CITY OF COLUMBUS PROPERTY LINE AND 1.00' BEYOND EXISTING RIGHT-OF-WAY OF STATE ROUTE 257.

DRAWN: ALC CHECKED: MLC APPROVED: KWR	CITY OF COLUMBUS, OHIO DEPARTMENT OF PUBLIC UTILITIES DIVISION OF POWER AND WATER	DATE	BY	REVISIONS	ms Team Water	UPGROUND RESERVOIR PROJECT RAW WATER PUMP STATION CONTRACT NO. 1032, PART II PROJECT NO. 690370	PROPOSED SITE FENCING PLAN	DATE: 10-25-07 SCALE: 1"=100'	SHEET ** OF ** DRAWING C-8	PROJECT NO: 61-04780-00-J2 JOB NO.