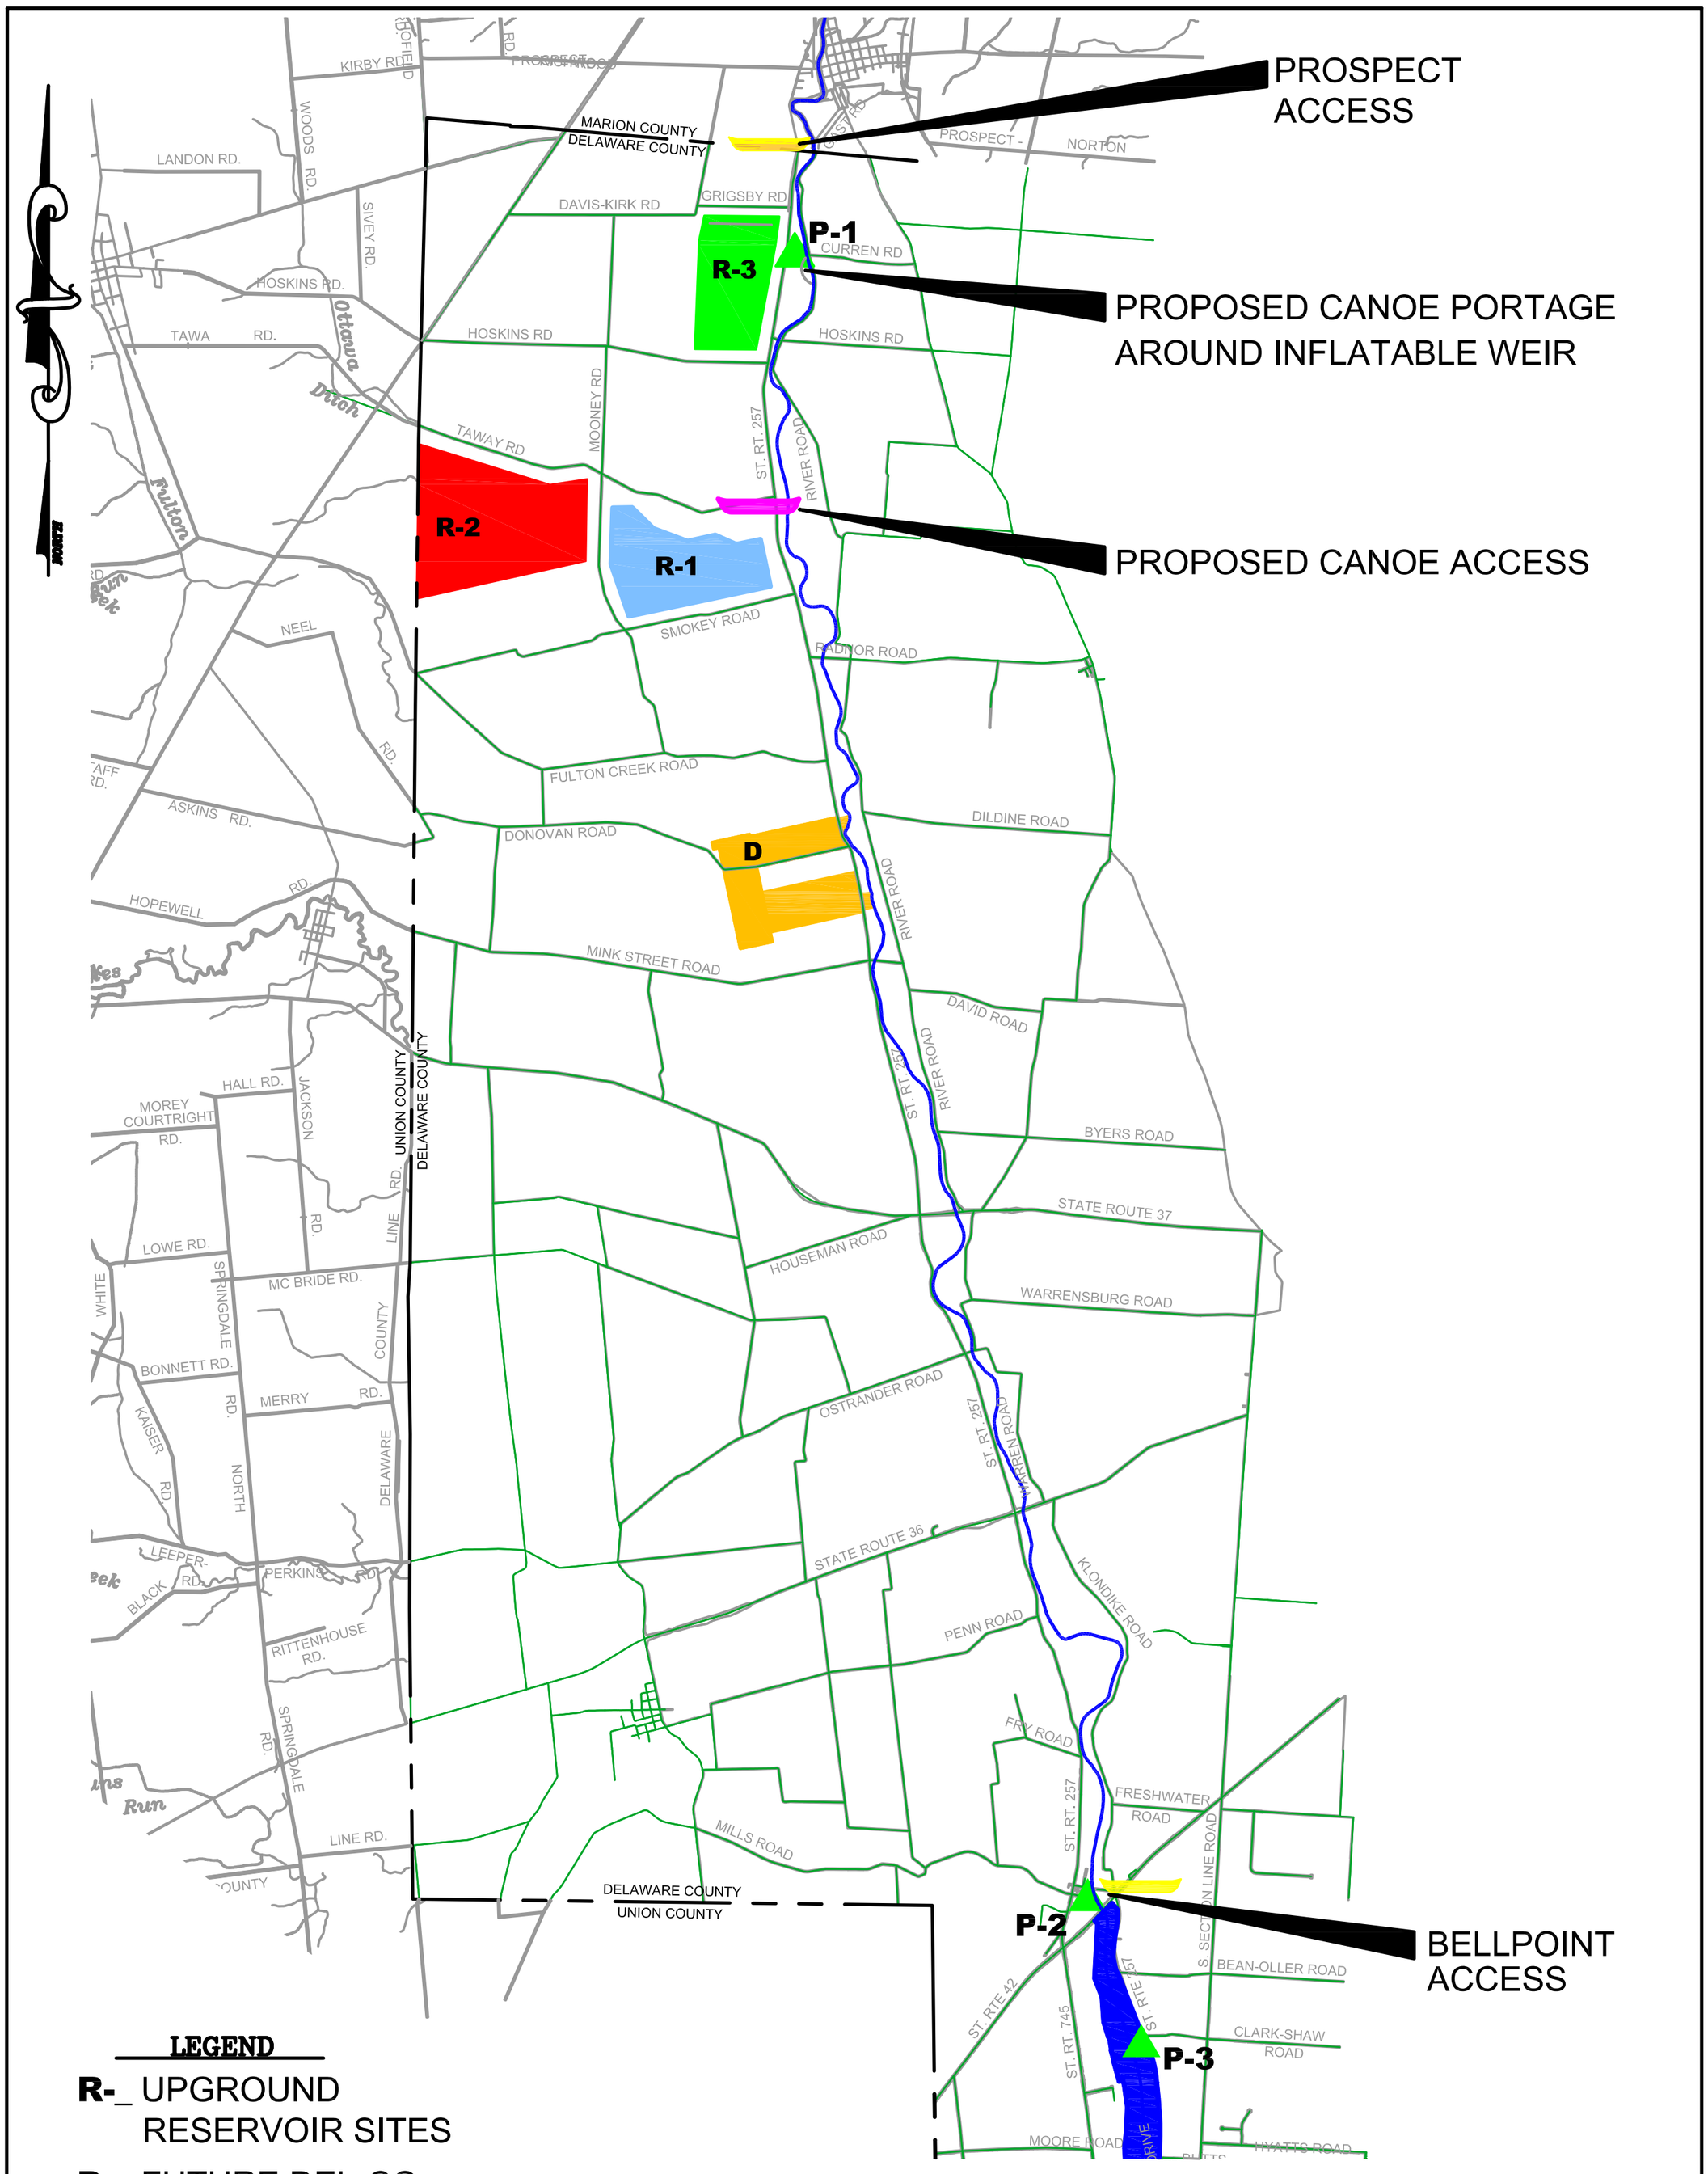

LEGEND

R-_ UPGROUND RESERVOIR SITES

D FUTURE DEL-CO WATER PLANT

P-_ POSSIBLE PUMP STATION LOCATION

POSSIBLE FUTURE CANOE ACCESS

EXISTING CANOE ACCESS

ms Team Water			UPGROUND RESERVOIR PROJECT CITY OF COLUMBUS, OHIO
	DATE: 06/28/06	PROJECT NO.	CANOE ACCESS POINTS
	SCALE: N.T.S.		
	DRAWN: KDA	JOB NO.	
	CHECKED: KWR	61-04780-00	
	APPROVED: KWR		