STATE OF OHIO

COUNTY OF FRANKLIN, CITY OF COLUMBUS

SECTION 18 & 19, T 12, R 21

REFUGEE LANDS

LEGEND

RAILROAD SPIKE SET

I.P.S. 5/8"X30" IRON PIN SET W/ CAP "ASI 8438"

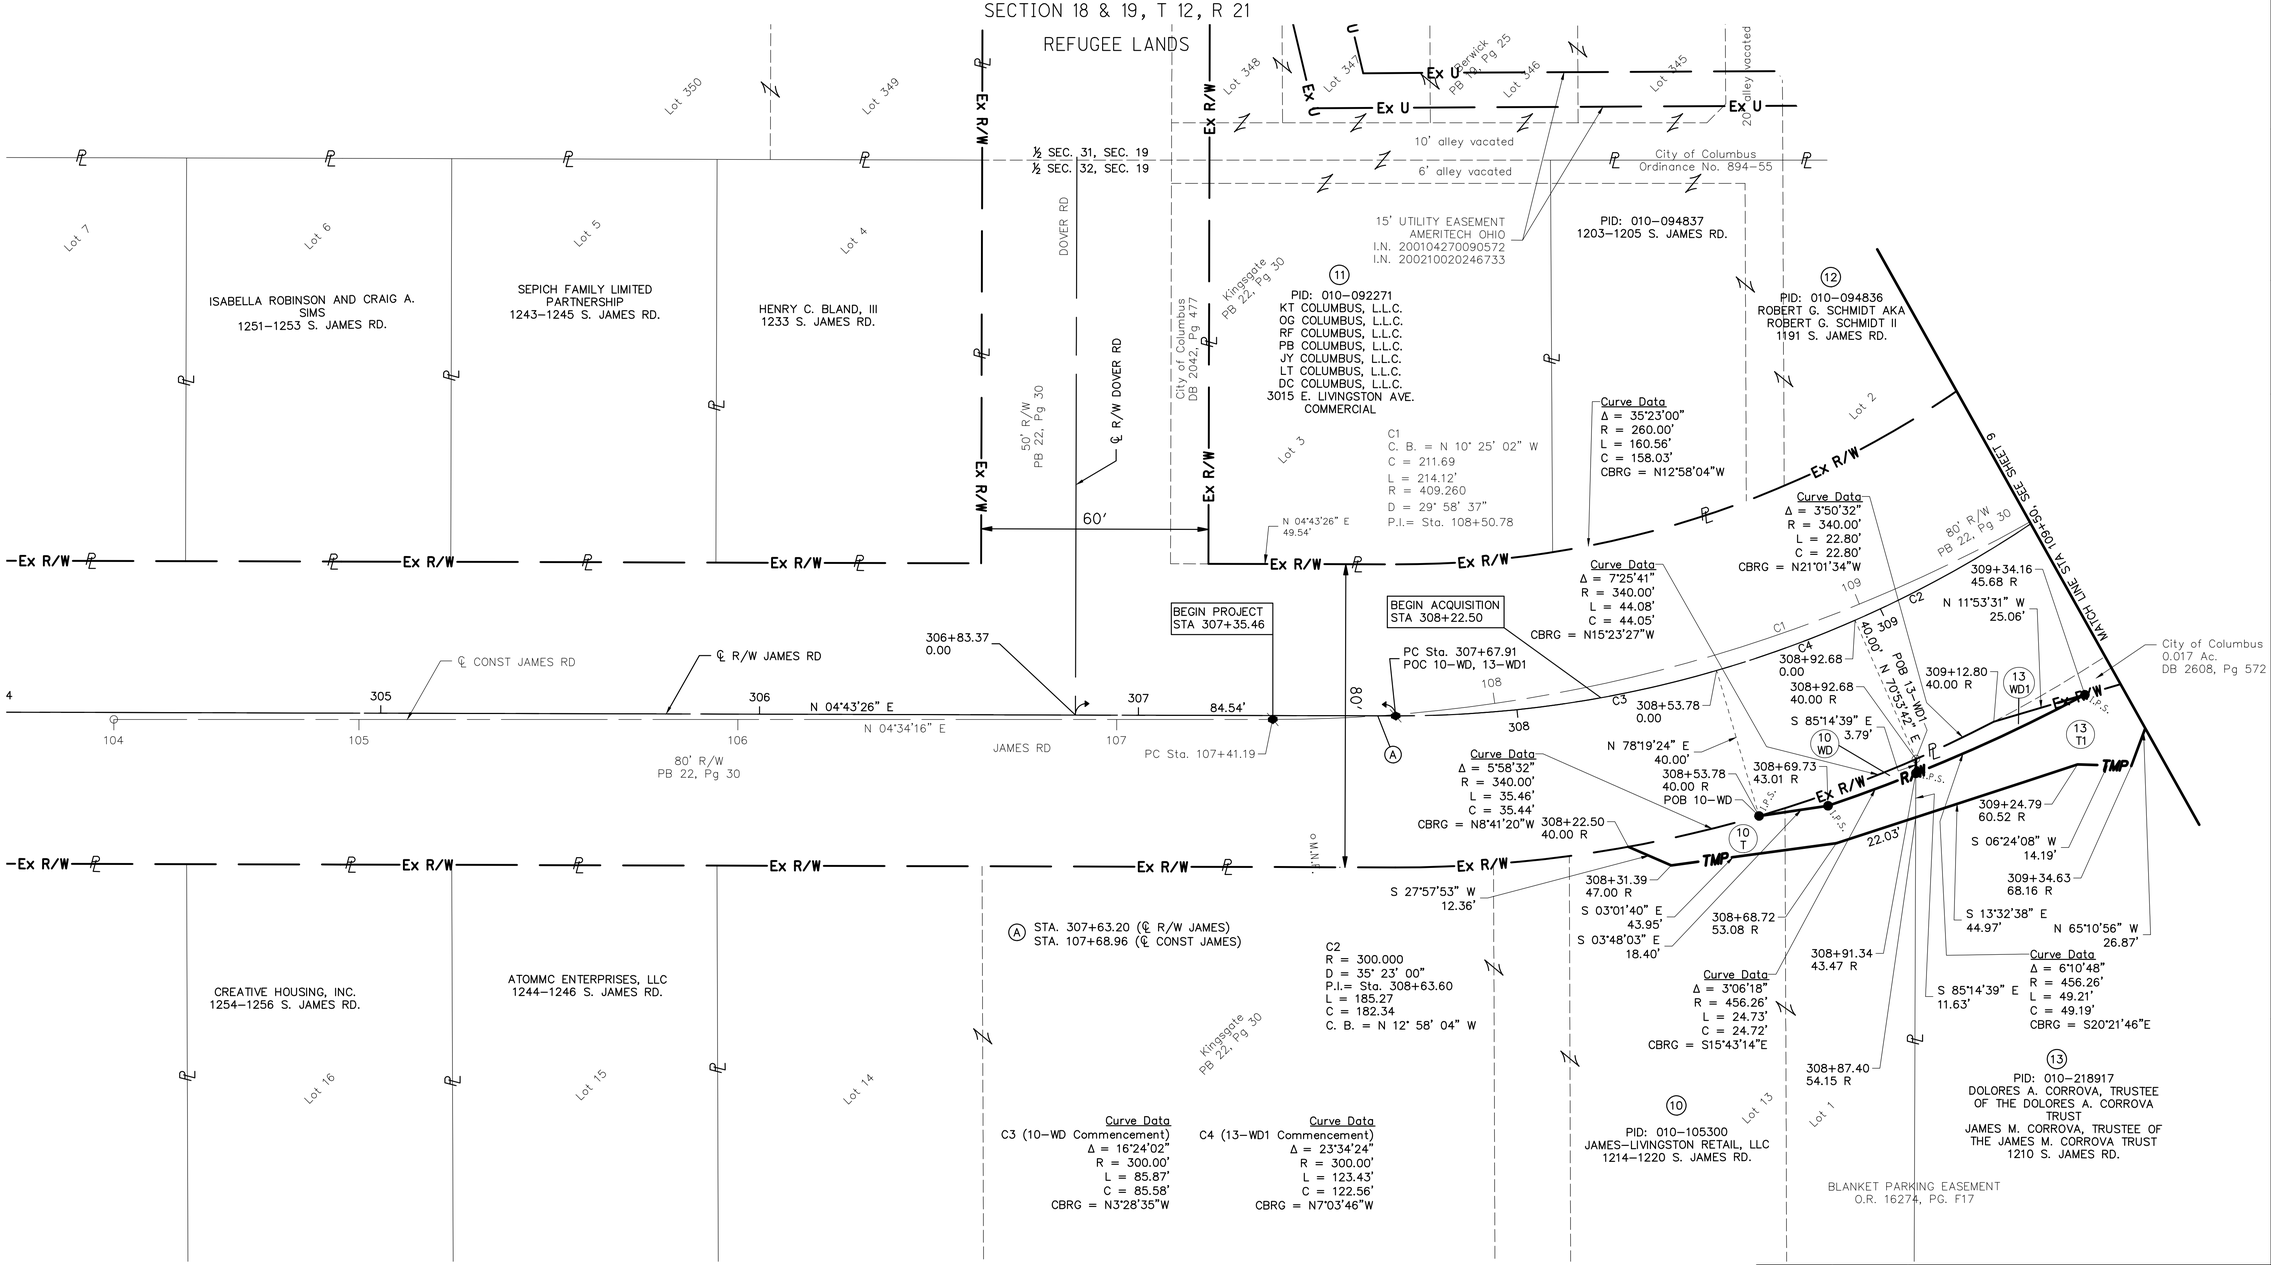

REV. BY	DATE	DESCRIPTION
---	--------	----------
---	--------	----------
---	--------	----------
---	--------	----------
---	--------	----------
---	--------	----------

DATE COMPLETED JANUARY 3, 2019

3500 - E

HORIZONTAL SCALE IN FEET 0 10 20 40

PID NO. 101787

CALCULATED

CHECKED

RIGHT OF WAY BOUNDARY SHEET

STA. 105+00 TO STA. 109+50

JAMES RD AT LIVINGSTON AVE

STATE OF OHIO
COUNTY OF FRANKLIN, CITY OF COLUMBUS
SECTION 18 & 19, T 12, R 21
REFUGEE LANDS

LEGEND
RAILROAD SPIKE SET
I.P.S. 5/8"X30" IRON PIN SET W/ CAP "ASI 8438"

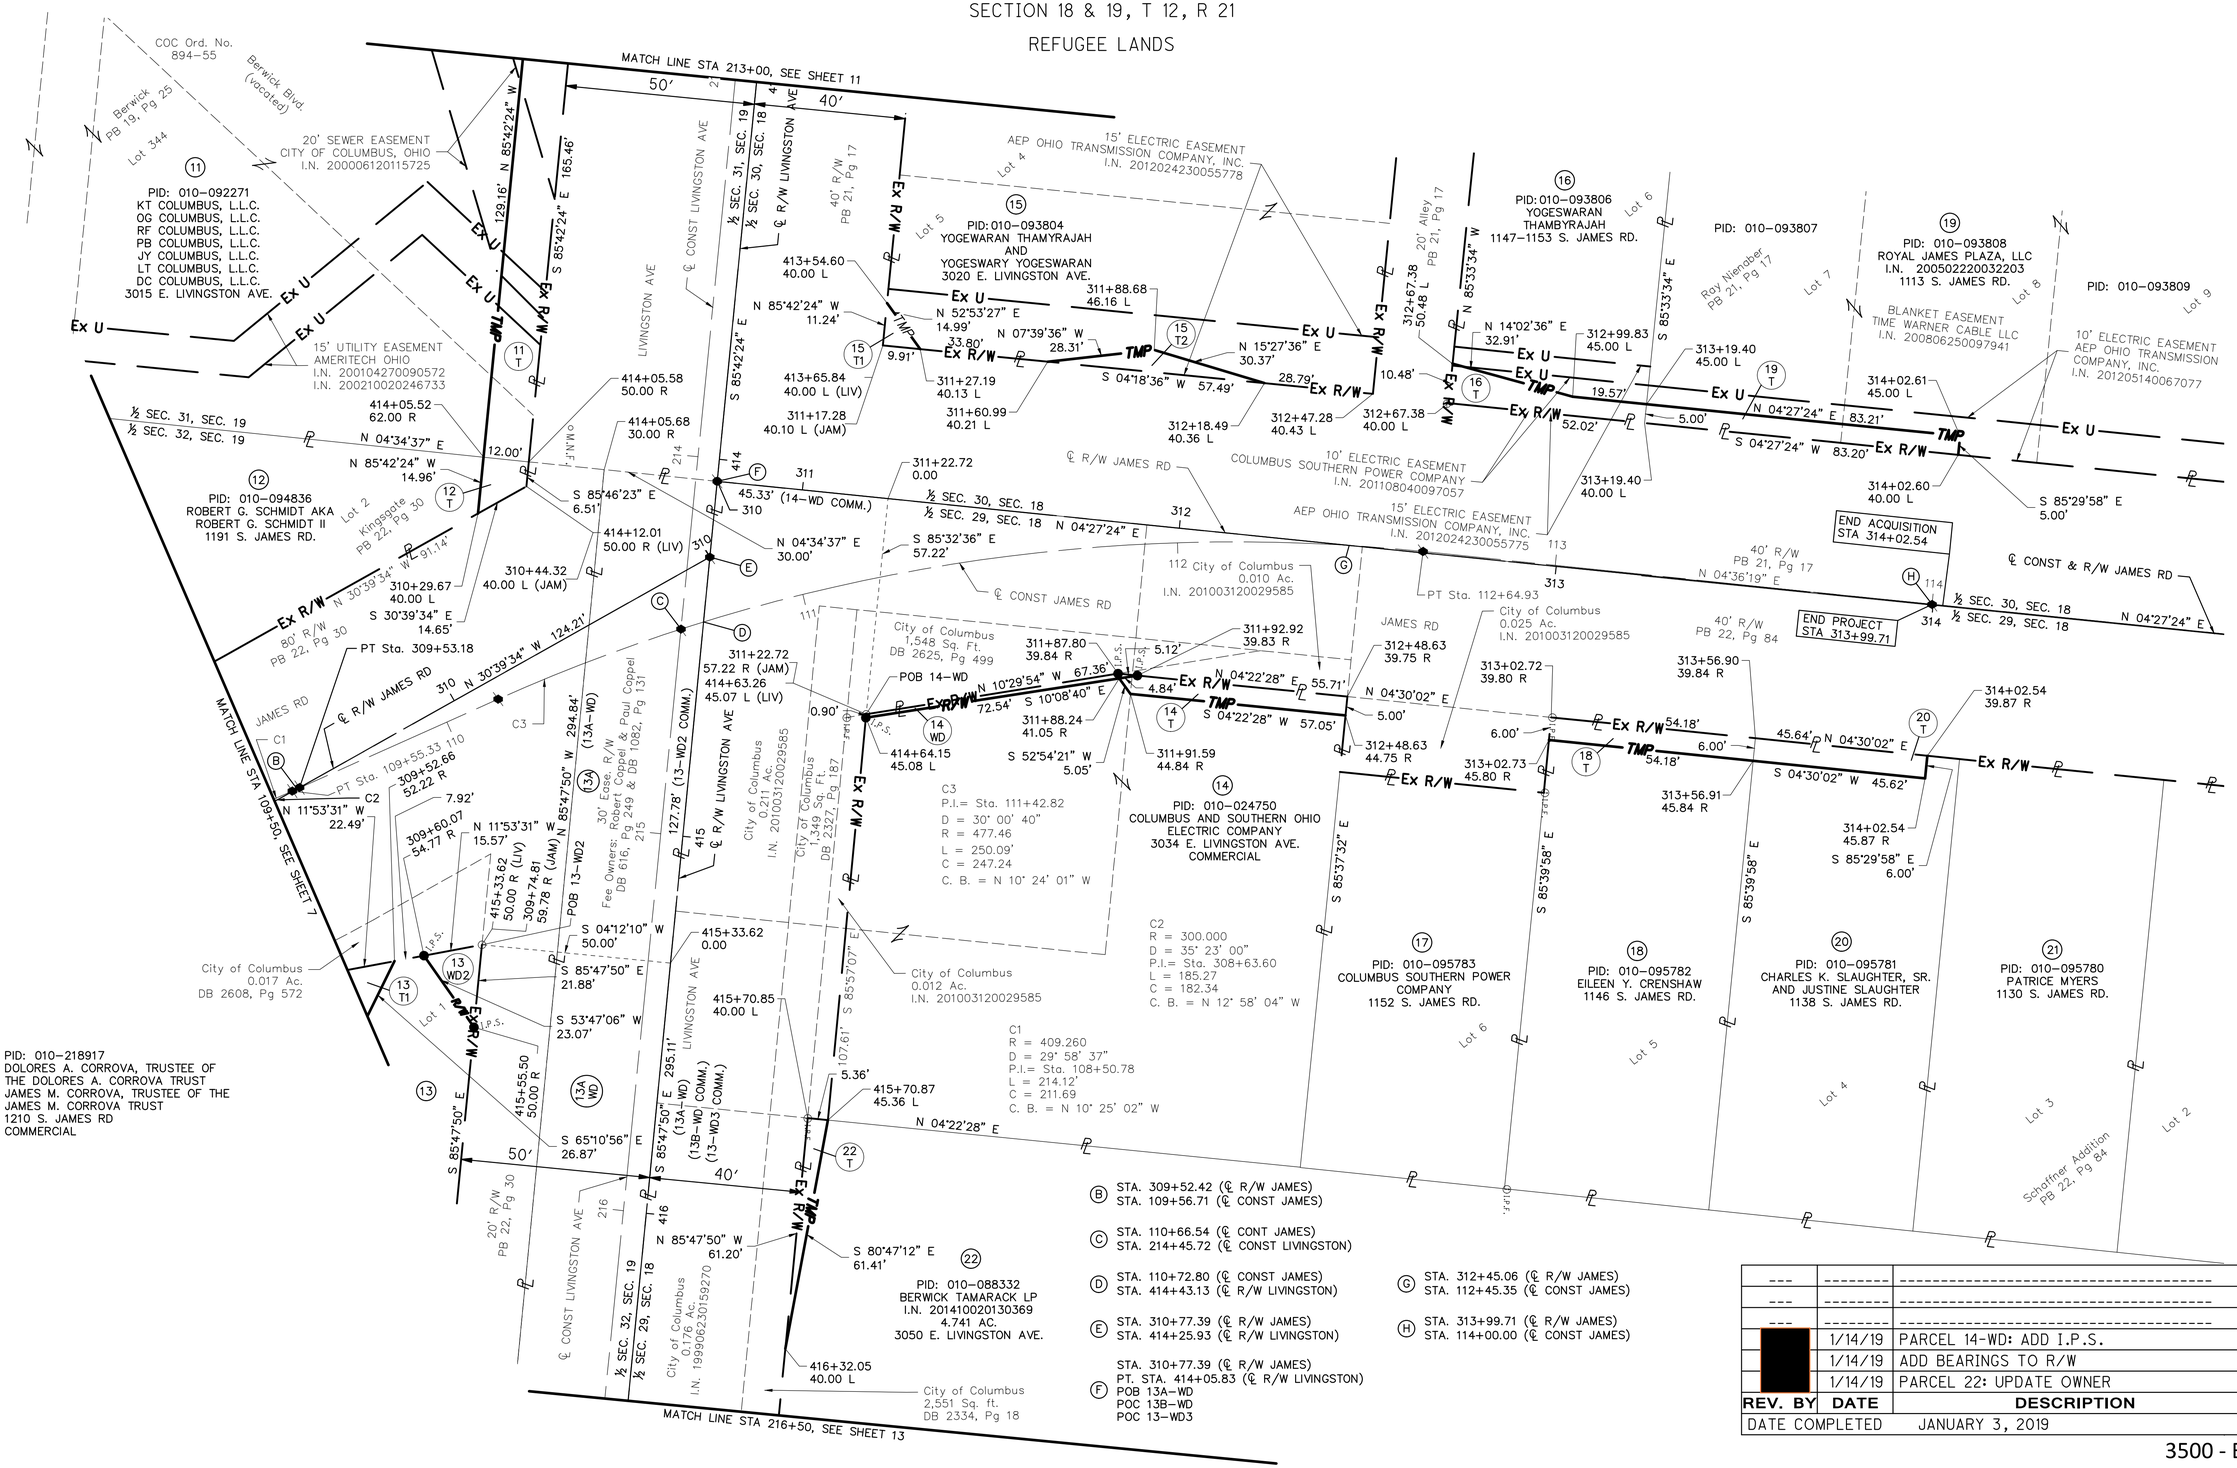

Ⓑ STA. 309+52.42 (℄ R/W JAMES)
STA. 109+56.71 (℄ CONST JAMES)

Ⓒ STA. 110+66.54 (℄ CONT JAMES)
STA. 214+45.72 (℄ CONST LIVINGSTON)

Ⓓ STA. 110+72.80 (℄ CONST JAMES)
STA. 414+43.13 (℄ R/W LIVINGSTON)

Ⓔ STA. 310+77.39 (℄ R/W JAMES)
STA. 414+25.93 (℄ R/W LIVINGSTON)

Ⓕ STA. 310+77.39 (℄ R/W JAMES)
PT. STA. 414+05.83 (℄ R/W LIVINGSTON)
POB 13A-WD
POC 13B-WD
POC 13-WD3

Ⓖ STA. 312+45.06 (℄ R/W JAMES)
STA. 112+45.35 (℄ CONST JAMES)

Ⓗ STA. 313+99.71 (℄ R/W JAMES)
STA. 114+00.00 (℄ CONST JAMES)

REV. BY	DATE	DESCRIPTION
---	--------	----------
---	--------	----------
---	--------	----------
	1/14/19	PARCEL 14-WD: ADD I.P.S.
	1/14/19	ADD BEARINGS TO R/W
	1/14/19	PARCEL 22: UPDATE OWNER

DATE COMPLETED JANUARY 3, 2019

3500 - E

HORIZONTAL SCALE IN FEET 0 10 20 40

PID NO. 101787

CALCULATED
CHECKED

RIGHT OF WAY BOUNDARY SHEET
STA. 109+50 TO STA. 114+00

JAMES RD AT LIVINGSTON AVE

9/13

128/132