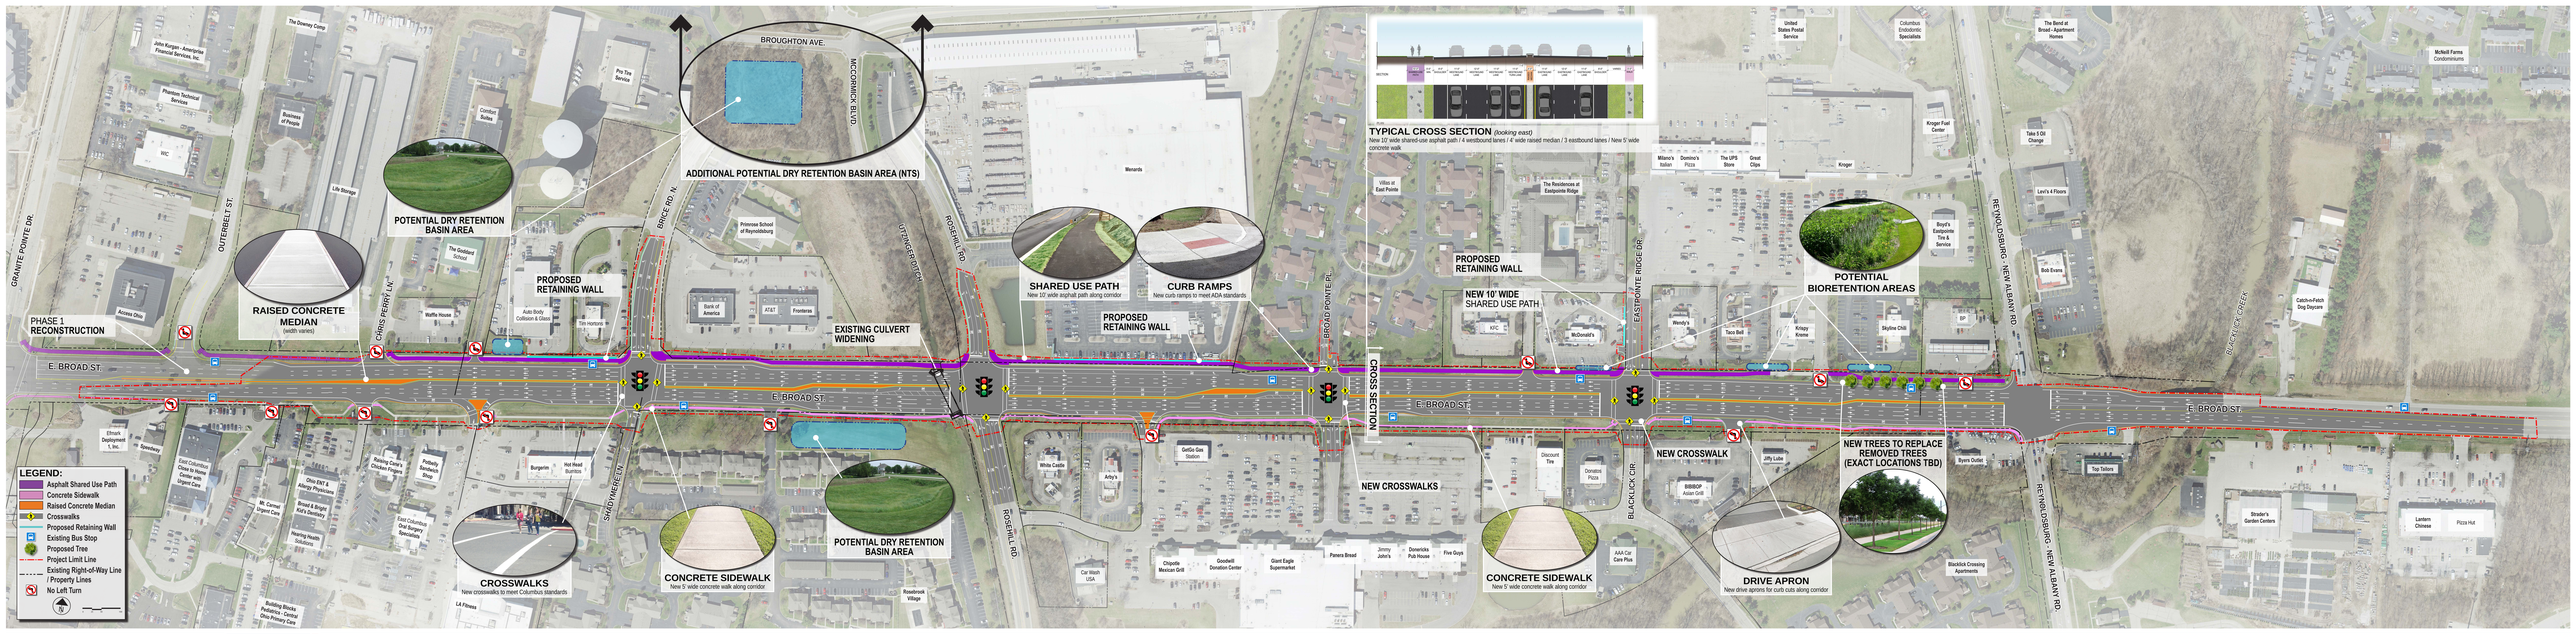

THE CITY OF COLUMBUS
ANDREW J. GINTHER, MAYOR

odot

E. BROAD ST. IMPROVEMENTS
Guy Park Dr. to Reynoldsburg - New Albany Rd.

FRA-SR16-9.27
PID # 115646

BURGESS & NIPLE
Engineers ■ Architects ■ Planners

MURPHYepson

OHM
Advancing Communities