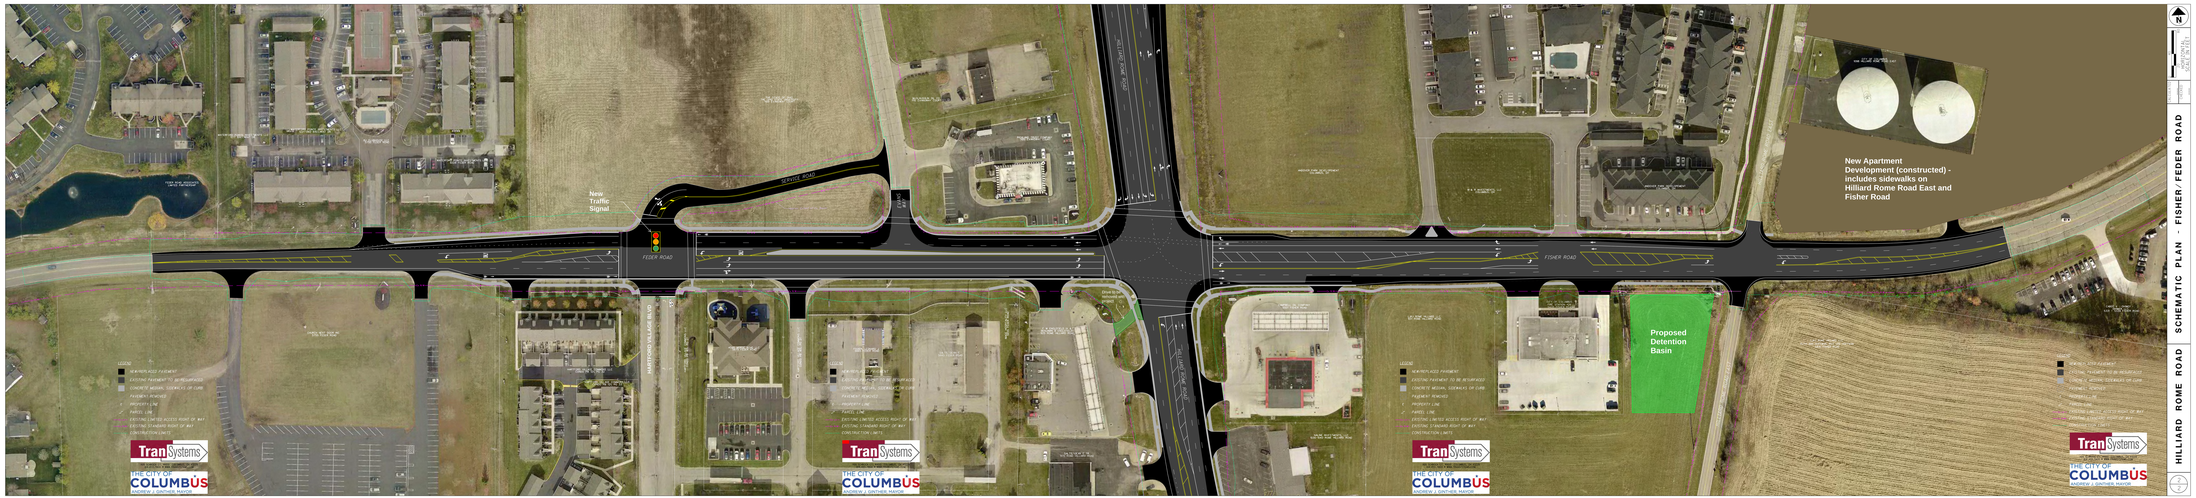

HILLIARD ROME ROAD SCHEMATIC PLAN - FISHER/FEDER ROAD