CITY OF COLUMBUS DEPARTMENT OF PUBLIC UTILITIES
DIVISION OF SEWERAGE AND DRAINAGE
EASTSIDE NEIGHBORHOOD STORMWATER SYSTEM IMPROVEMENT
CIP NO. 610758

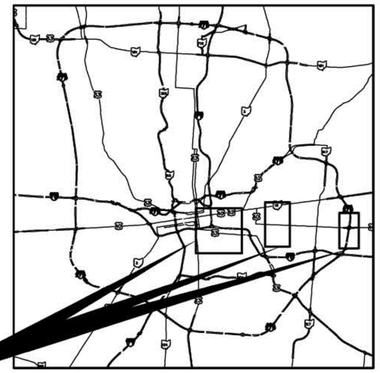

LOCATION MAP
NOT TO SCALE

INDEX OF DRAWINGS

TITLE SHEET	1
GENERAL NOTES	2–3
GENERAL NOTES, ABBREVIATIONS AND LEGEND	4
ESTIMATED QUANTITIES	5
PLAN AND PROFILE – SITE #2 EAST BROAD STREET SERVICE ROAD	6–8
PLAN AND PROFILE – SITE #3 FAIR AVENUE AND SOUTH CHESTERFIELD ROAD	9–10
PLAN AND PROFILE – SITE #4 CRESTWOOD AVENUE AND SOUTH JAMES ROAD	11
PLAN AND PROFILE – SITE #5 FARMS DRIVE AND OLD FARM ROAD	12
PLAN AND PROFILE – SITE #6 GEERS AVENUE	13
PLAN AND PROFILE – SITE #7A SOUTH CHESTERFIELD ROAD AND ALLEY NORTH OF EAST MAIN STREET	14
PLAN AND PROFILE – SITE #7B SOUTH GOULD ROAD AND ALLEY NORTH OF SHERWOOD ROAD	15
PLAN AND PROFILE – SITE #8 JAEGER STREET AND ALEXANDER ALLEY	16
PLAN AND PROFILE – SITE #9 EAST MITHOFF STREET AND ALLEY SOUTH OF MITHOFF STREET	17
PLAN AND PROFILE – SITE #10 RUBY AVENUE	18–20
PLAN AND PROFILE – SITE #11 SARANAC DRIVE	21
PLAN AND PROFILE – SITE #12 NORTH SIXTH STREET AND EAST LAFAYETTE STREET	22
PLAN AND PROFILE – SITE #13 ENFIELD ROAD AND EAST MOUND STREET	23
PLAN AND PROFILE – SITE #14 EAST MOUND STREET BETWEEN SOUTH JAMES ROAD AND BENCHMARKS	24 25–28
DETAILS	29
STORM WATER POLLUTION PREVENTION DETAILS	30
TREE IMPACTS – SITE #2 EAST BROAD STREET SERVICE ROAD	31
TREE IMPACTS – SITE #3 FAIR AVENUE AND SOUTH CHESTERFIELD ROAD	32
TREE IMPACTS– SITE #4 CRESTWOOD AVENUE AND SOUTH JAMES ROAD	33
TREE IMPACTS – SITE #5 FARMS DRIVE AND OLD FARM ROAD	34
MAINTENANCE OF TRAFFIC GENERAL NOTES AND DETAILS	35–36
MAINTENANCE OF TRAFFIC	37–45

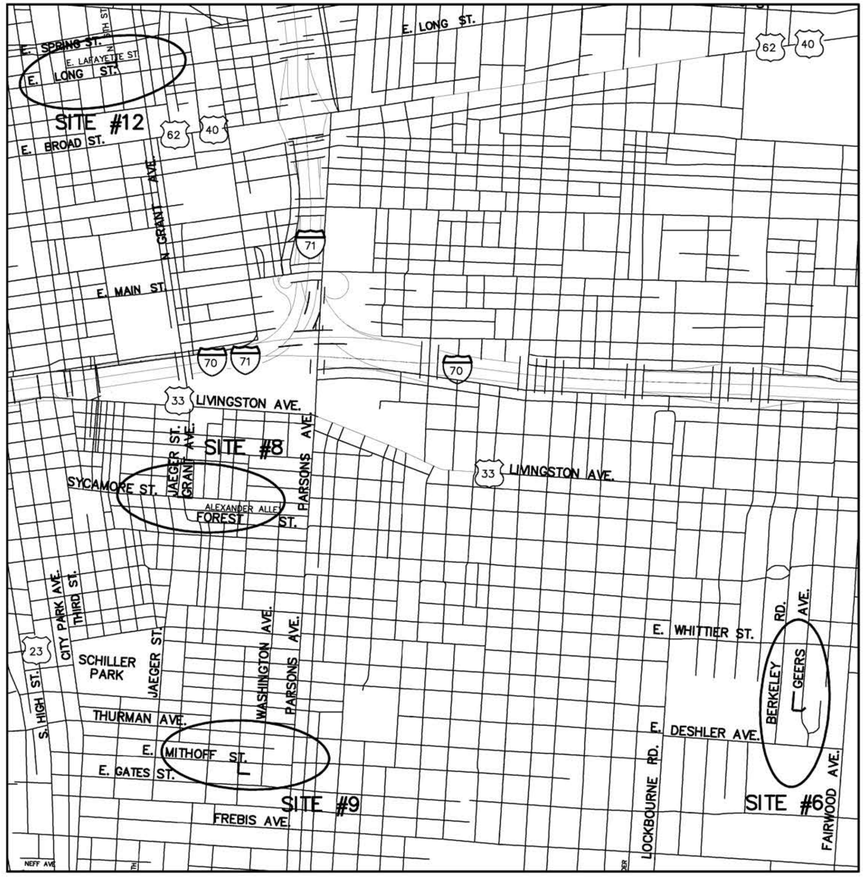

INDEX MAP
NOT TO SCALE

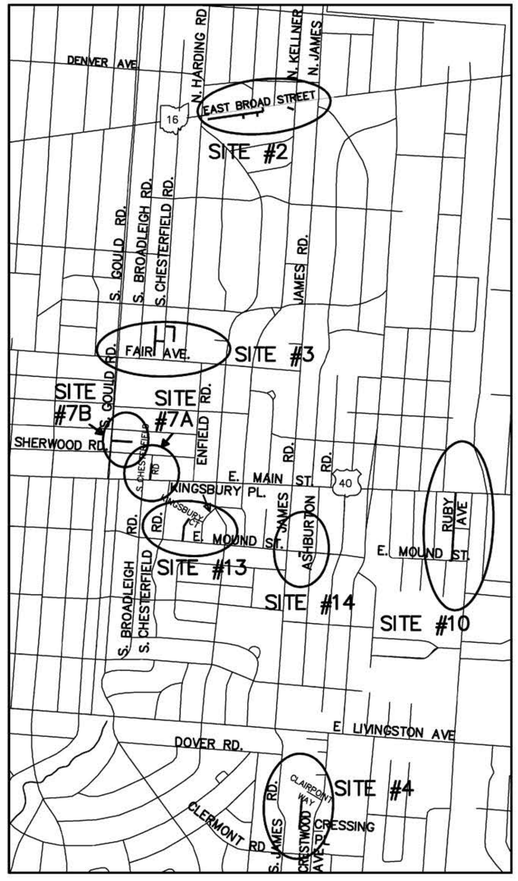

INDEX MAP
NOT TO SCALE

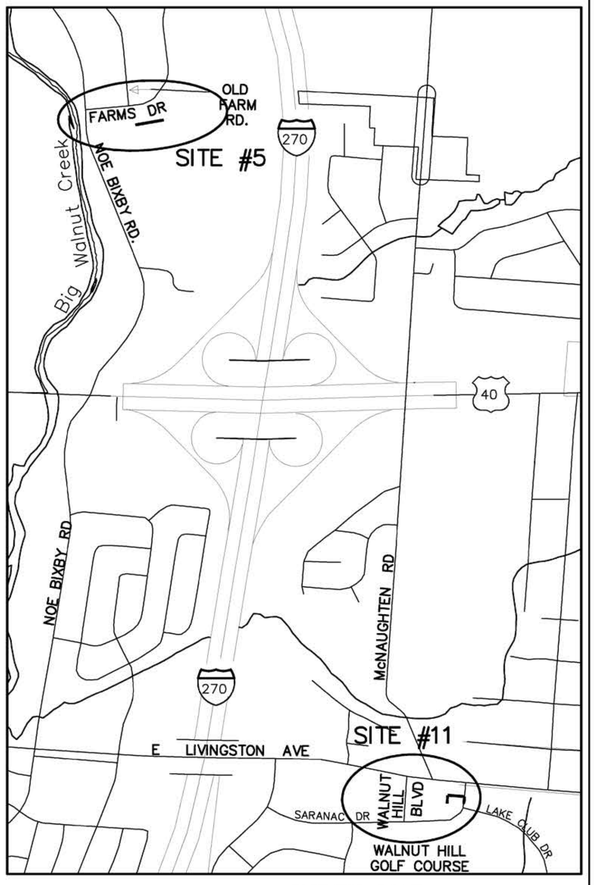

INDEX MAP
NOT TO SCALE

STANDARD DRAWINGS

DIVISION OF SEWERAGE & DRAINAGE

AA–S102	AA–S119	AA–S141
AA–S104	AA–S120	AA–S149
AA–S105	AA–S121	AA–S150
AA–S106	AA–S122	AA–S151
AA–S107	AA–S125A	AA–S159
AA–S108	AA–S126	AA–S161
AA–S110	AA–S128	AA–S163
AA–S111	AA–S129	
AA–S112	AA–S133A	
AA–S114	AA–S139	

DIVISION OF WATER

L–1001
L–6309A
L–6309B
L–6310
L–6311
L–6640
L–7102C
L–7401
L–9901

DIVISION OF DESIGN AND CONSTRUCTION

STD DWG 1441	STD DWG 2180
STD DWG 2000	STD DWG 2181
STD DWG 2010	STD DWG 2201
STD DWG 2030	STD DWG 2300
STD DWG 2100	STD DWG 2319
STD DWG 2150	
STD DWG 2151	
STD DWG 2160	
STD DWG 2161	
STD DWG 2179	

PM 3,5,18,96,97,98,315,392

UNDERGROUND UTILITIES
TWO WORKING DAYS
BEFORE YOU DIG
CALL 1–800–362–2764 (TOLL FREE)
OHIO UTILITIES PROTECTION SERVICE
NON–MEMBERS
MUST BE CALLED DIRECTLY

EASEMENT REFERENCE			
CITY NO.	COUNTY RECORDER VOL.	COUNTY RECORDER PAGE	GRANTOR

REVISIONS		
NO.	DESCRIPTION	APPROVAL/DATE

PLANS PREPARED BY:
JONES–STUCKEY Ltd., Inc.
CIVIL ENGINEERS
5202 Bethel Reed Park., Suite 200 Columbus, OH. 43220
Tele (614) 486-0401
Fax (614) 486-1194
www.JonesStuckey.com

STATE OF OHIO — VINCENT P. JARRETT 66038 — REGISTERED PROFESSIONAL ENGINEER

REGISTERED ENGINEER | NO. | DATE

APPROVALS: SIGNATURES BELOW SIGNIFY ONLY CONCURRENCE WITH THE GENERAL PURPOSES AND GENERAL LOCATION OF THE PROJECT. ALL TECHNICAL DETAILS REMAIN THE RESPONSIBILITY OF THE ENGINEER PREPARING THE PLANS. APPROVAL FOR STORM SEWERS ONLY.

SEWER SYSTEM ENGINEERING MANAGER, DIVISION OF SEWERAGE & DRAINAGE	7/9/13 DATE
ADMINISTRATOR, DIVISION OF SEWERAGE & DRAINAGE	8.19.13 DATE
ADMINISTRATOR, DIVISION OF SEWERAGE & DRAINAGE	7-10-13 DATE
ADMINISTRATOR, DIVISION OF WATER	DATE
DIRECTOR, DEPARTMENT OF PUBLIC UTILITIES	9.10.2013 DATE
CITY ENGINEER/ADMINISTRATOR, DIVISION OF DESIGN AND CONSTRUCTION	8-21-13 DATE
DIRECTOR, DEPARTMENT OF PUBLIC SERVICE	8/21/13 DATE

PROJECT TITLE: EASTSIDE NEIGHBORHOOD STORMWATER SYSTEM IMPROVEMENT CIP NO. 610758

COLUMBUS, OHIO

OWNER	
CONTRACTOR	
INSPECTOR	
AGREEMENT	COMPLETED
RPD CKD CT CON.DR.	
INDEX DETAIL	RECORD FILE

CITY OF COLUMBUS, OHIO
DEPARTMENT OF PUBLIC UTILITIES
DIVISION OF SEWERAGE AND DRAINAGE

DIVISION USE ONLY

SCALE:

SHEET 1/ 45

CONTRACT DRAWING NO. CC–15985

RECORD PLAN NO. .